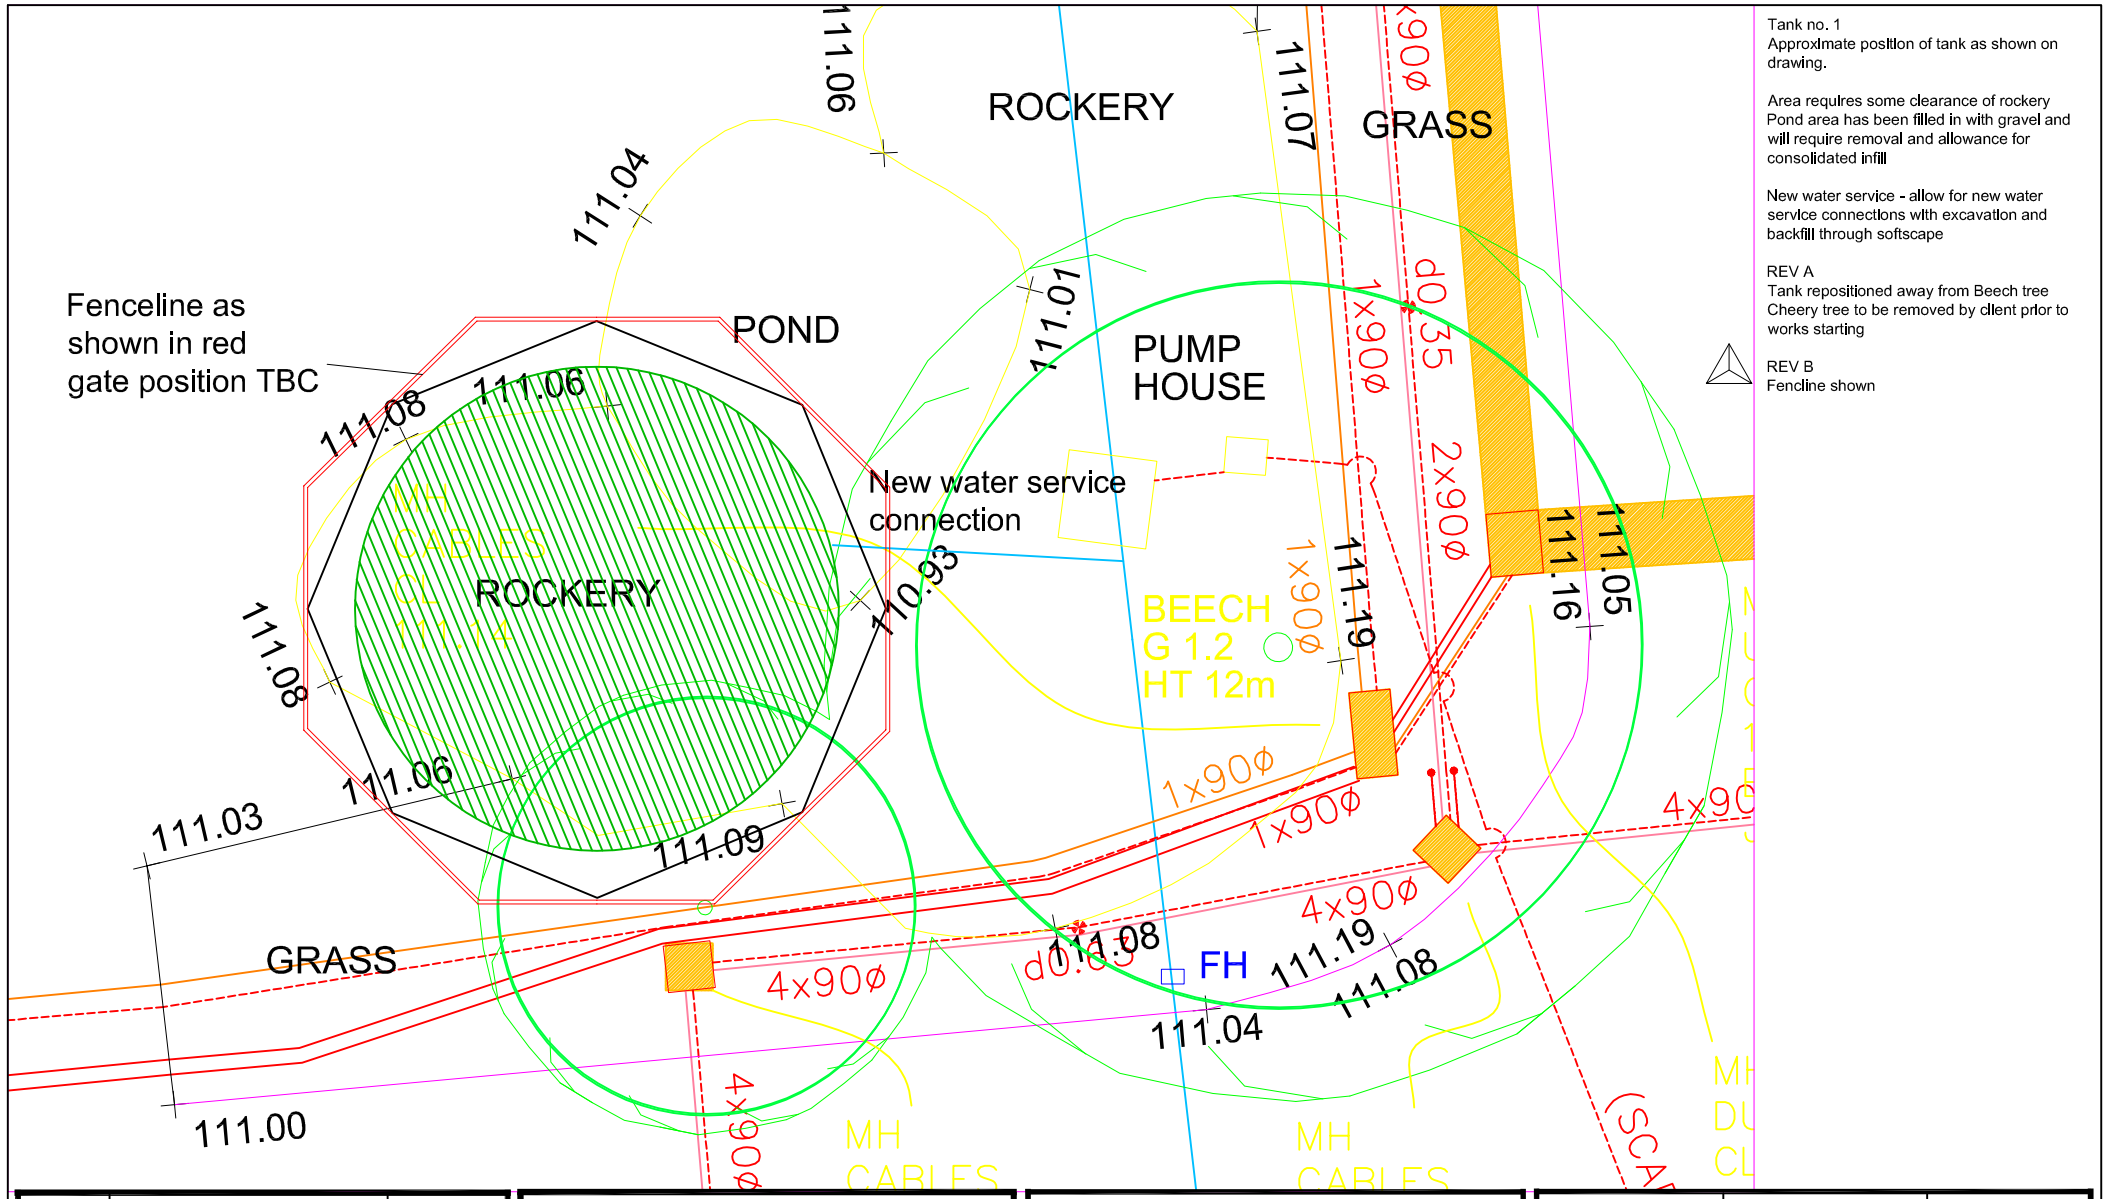

Revision	Description	Date

Rutland County Council

Property Services
Capital Projects
Catmose, Oakham, Rutland
T:01572 758393
E:propertyservicedesk@rutland.gov.uk

Project: Oakham Enterprise Park B5 Access

Title: Site work details
Position of Tank 1 & Services

Drawn by	Checked	File
LH		

Drawing Number	Revision	Scale
CH1058(PS)(05)049	B	1:100

Date: 12 Feb 2016