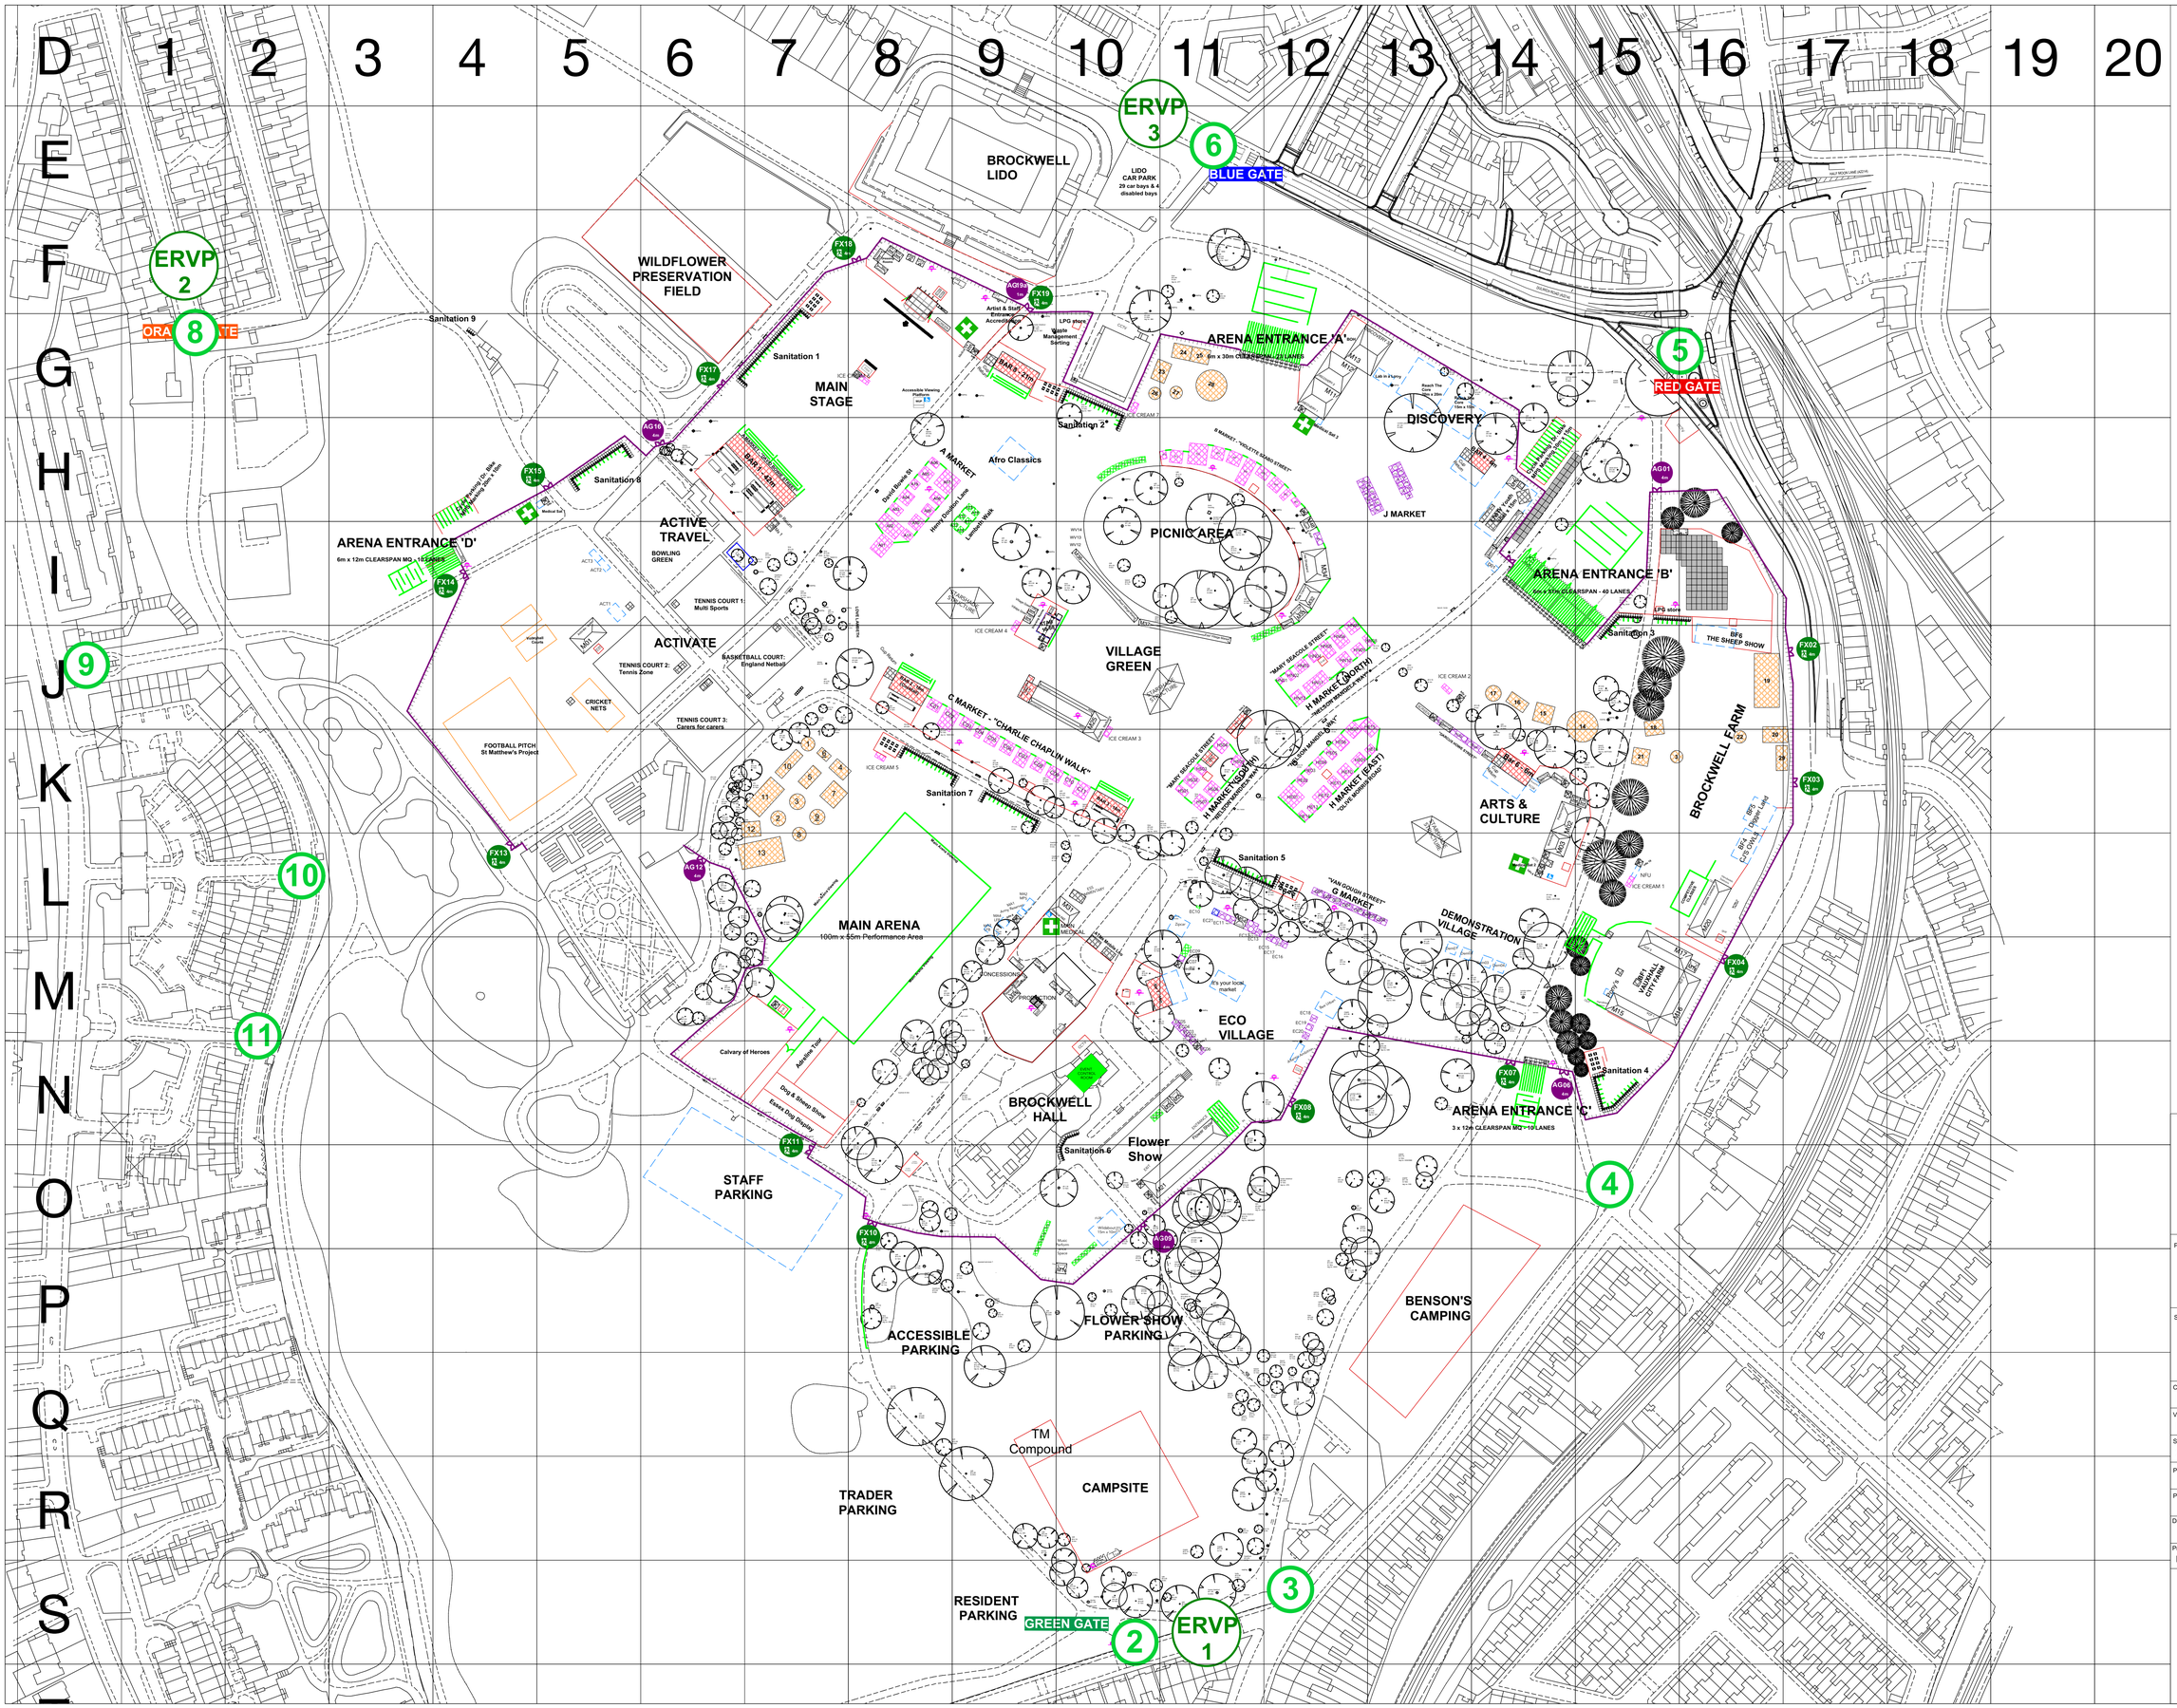

KEY

- FENCE - CHESTNUT PALE
- FENCE - HERAS
- FENCE - MET BARRIER
- FENCE - STAGE BARRIER
- FENCE - PEDESTRIAN BARRIER
- FENCE - SMART HOARD
- FENCE - T-HOARD
- FENCE - T-SHIELD
- FENCECOVER - HESSIAN
- PITCH - CONCESSION
- PITCH - MARKET
- PITCH - FAIRGROUND
- PITCH - SPONSOR
- PITCH - CHARITY
- TRAKWAY - BOX PANEL
- TRAKWAY - K PANEL
- SUPATRAK PANEL
- TUFFTRAK PANEL
- AREA - ARENA CAP
- AREA - OUT OF BOUNDS
- GATE NUMBER & WIDTH (R28 4m)
- OPEN TENTWALL

Lambeth

Project Title:
Lambeth Country Show

Sheet Title:
Site Overview

Client: Lambeth Council

Venue: Brockwell Park

Show Date(s): 20/07/19 - 21/07/2019

Project Director	Scale: 1:1400 @ A1
Project Manager	Issue Date: 19/07/2019
Drawn By	Issue Number
Project ID: LCS19	Sheet No.: GA.1