06/00185

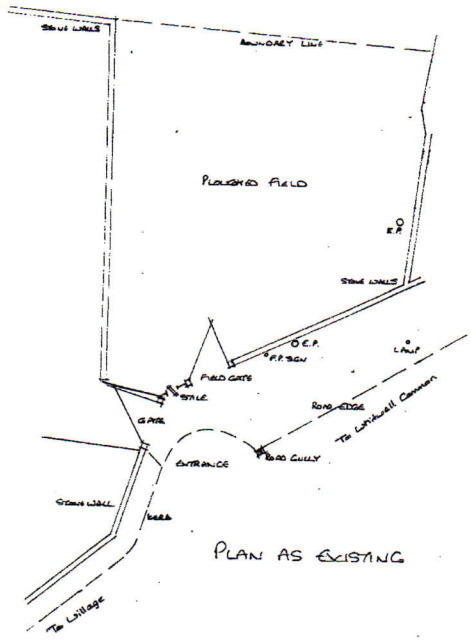

PLAN AS EXISTING

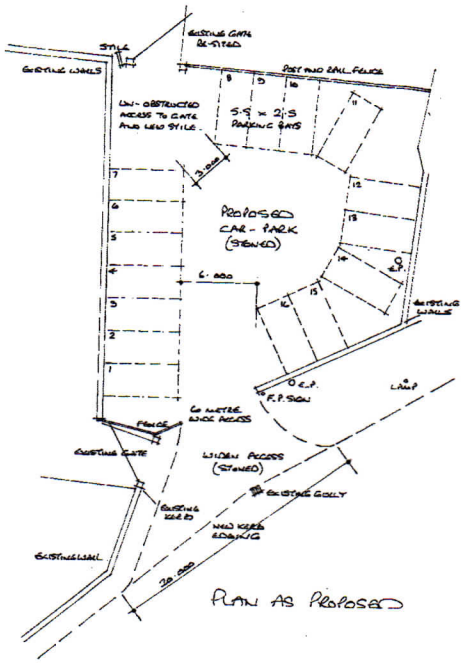

PLAN AS PROPOSED

EXISTING PLOUGHED FIELD TO BE LEVELLED AND TOP-SOIL TO BE REMOVED. WHOLE AREA INCLUDING WIDENED ACCESS TO BE COVERED WITH 250mm. WELL CONSOLIDATED STONE LAID ON FURTHER 250 mm WELL CONSOLIDATED HARDCORE. DROPPED KERB EDGINGS TO BE LAID TO FORM EDGE OF ROAD AT WIDENED ACCESS. STONE WALL TO BE CUT BACK TO REG. FOOT PATH SIGN AND NEW SMALL LENGTH OF FENCE ERECTED TO FORM ACCESS.

PROPOSED CEMETERY CAR-PARK AT HIGH STREET WHITWELL FOR WHITWELL PARISH COUNCIL.

ARCHITECTURAL TECHNICIANS

WORKSOP HOME PLANNERS

174 Mansfield Road Worksop Notts. S80 3AB
Tel. 01909 473281 Mobile 07966 533723

61 Dunstan Cresent Worksop Notts. S80 1AG
Tel. 01909 484304 Mobile 07790 266894

BOLSOVER
FILE
ATTN:

DATE: MARCH 2006.

SCALE: 1 : 200 METRIC.

DRG. NO: WHP/2432.