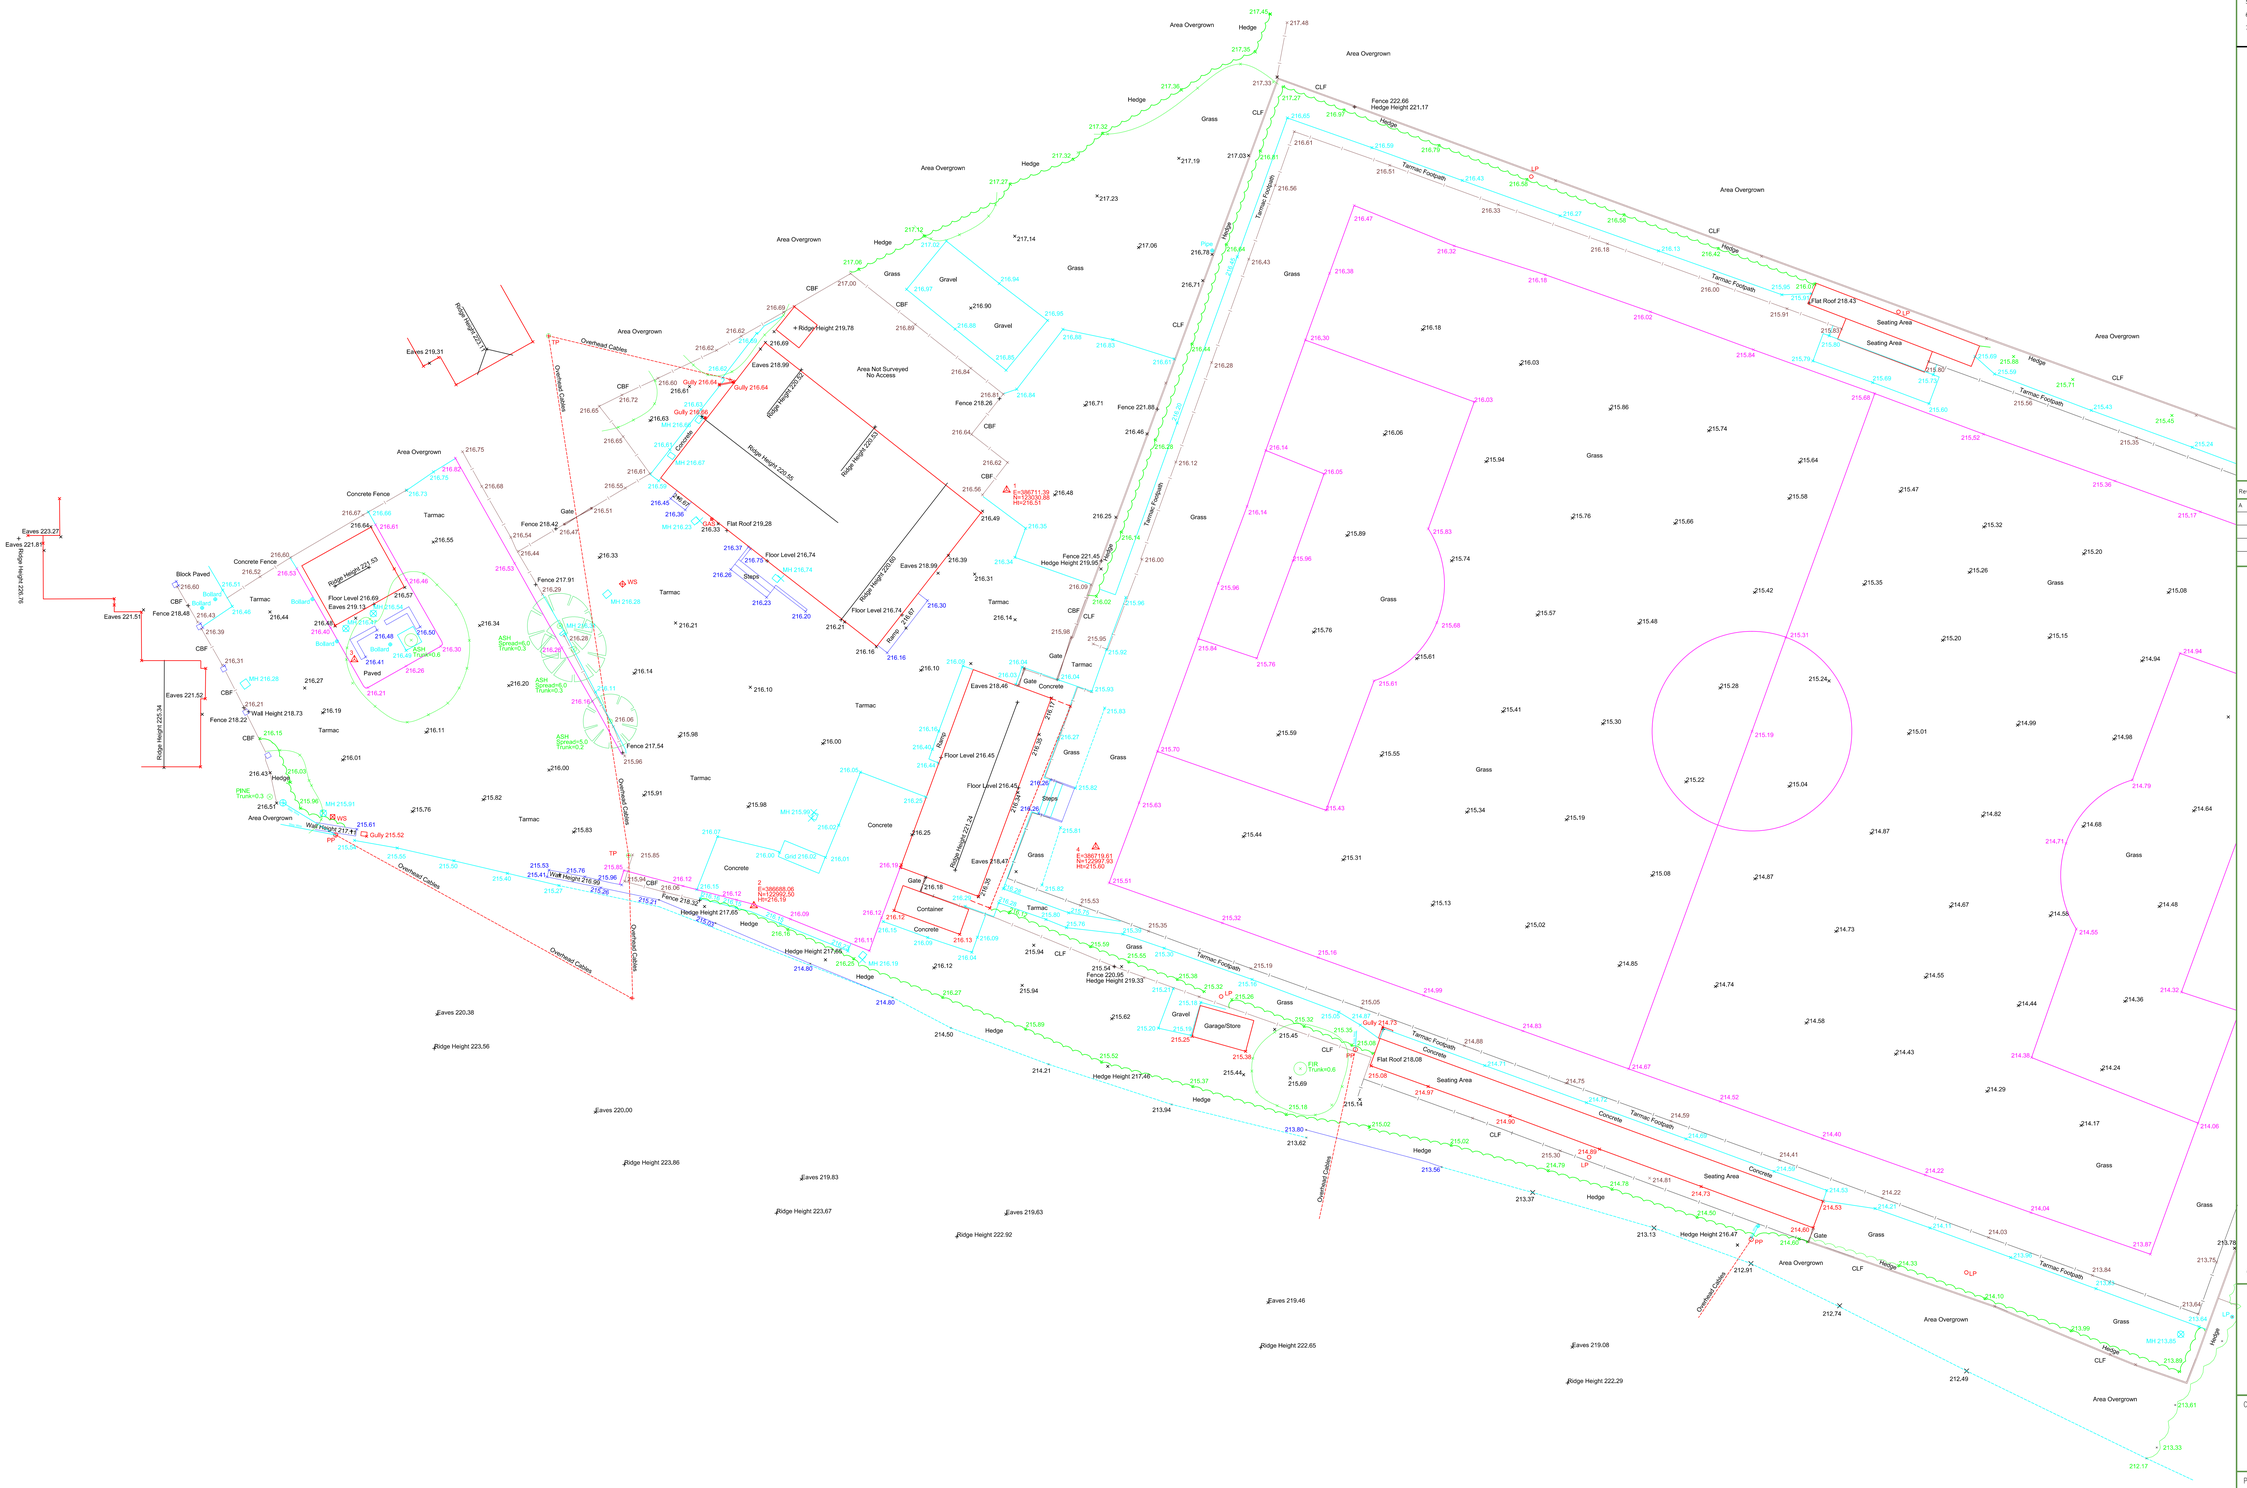

Notes

1. This survey has been computed and drawn to the national OS grid.
2. All levels are in metres and relate to Ordnance Datum. With levels tied via GPS link to Leica Smartnet Network. Station 01 has an accepted value of 216.51m.
3. This survey was surveyed for a scale of 1:200, any subsequent enlargements should be verified on site.
4. Whilst every care has been taken, no responsibility can be accepted for errors or omissions caused by detail obscured or not accessible at the time of this survey.
5. Tree Canopy lines are indicative.
6. Trees under 100mm trunk dia not surveyed.
7. All dimensions to be checked on site prior to any work taking place.

Legend

BOL	Bollard
BT	BT Inspection Chamber
CBF	Close Boarded Fence
CLF	Chain Link Fence
CATV	Cable Television Point
CCTV	Closed Circuit Television Camera
CP	Concrete Post
CPS	Concrete Paving Slabs
DK	Drop Kerb
DPC	Damp Proof Course
EL	Eaves Level
FB	Flower Bed
FH	Fire Hydrant
FL	Floor Level
FW	Foul Water Sewer
GL	Rain Water Gully/Drain
GAS	Gas Inspection Cover
Ht	Height
IF	Iron Railing Fence
IC	Inspection Cover
Inv	Invert Lowest Invert Level
LB	Letter Box
LP	Lamp Post
MH	Man Hole/Inspection Chamber
OSBM	Ordnance Survey Bench Mark
BWF	Barbed Wire Fence
PARA	Parapet Wall Height
PCF	Post and Chain Fence
PF	Panel Fence
PRF	Post and Rail Fence
PWF	Post and Wire Fence
PB	Post Box
PP	Electrical Power Pole
RE	Rodding Eye
RL	Railway Line
RWP	Rain Water Pipe
SIGN	Road Sign
STN	Survey Control Station
SV	Stop Valve
SVP	Soil & Vent Pipe
TL	Threshold Level
TP	Telegraph Pole
VP	Vent Pipe
WM	Water Meter
WS	Water Supply Cover

TELEPHONE CABLE
ELECTRICITY CABLE
BMK TOP
BUILDING LINES
DRAIN RUNS
FENCES
FOOTPATH
KERB LINES
WALLS

HEDGES
Species
Average Height
Spread

TREE CANOPY (INDICATIVE ONLY)

GATE
STILE

Rev.	Description	By	Date	Chk'd	Auth
A	Floor Plan Added	SC	09/06		

Copyright 2020 © Cole & Cole

COLE & COLE
Measured Land & Building Surveys
Deer Park Holm,
White Cliff Mill Street,
Blandford Forum,
Dorset,
DT11 7BN
T: 01258 458550
M: 07795 816345
www.coleandcole.co.uk

Client
Shaftesbury Town Council

Project
Shaftesbury Football Club,
Coppice Street, Shaftesbury,
Dorset, SP7 8PF.

Title
Topographical Survey

Original Scale	Surveyed	Drawn	Checked
1:200@A0	SMC	SMC	
	Date Dec 20	Date Dec 20	Date

Drawing Number
20–1208b

Rev