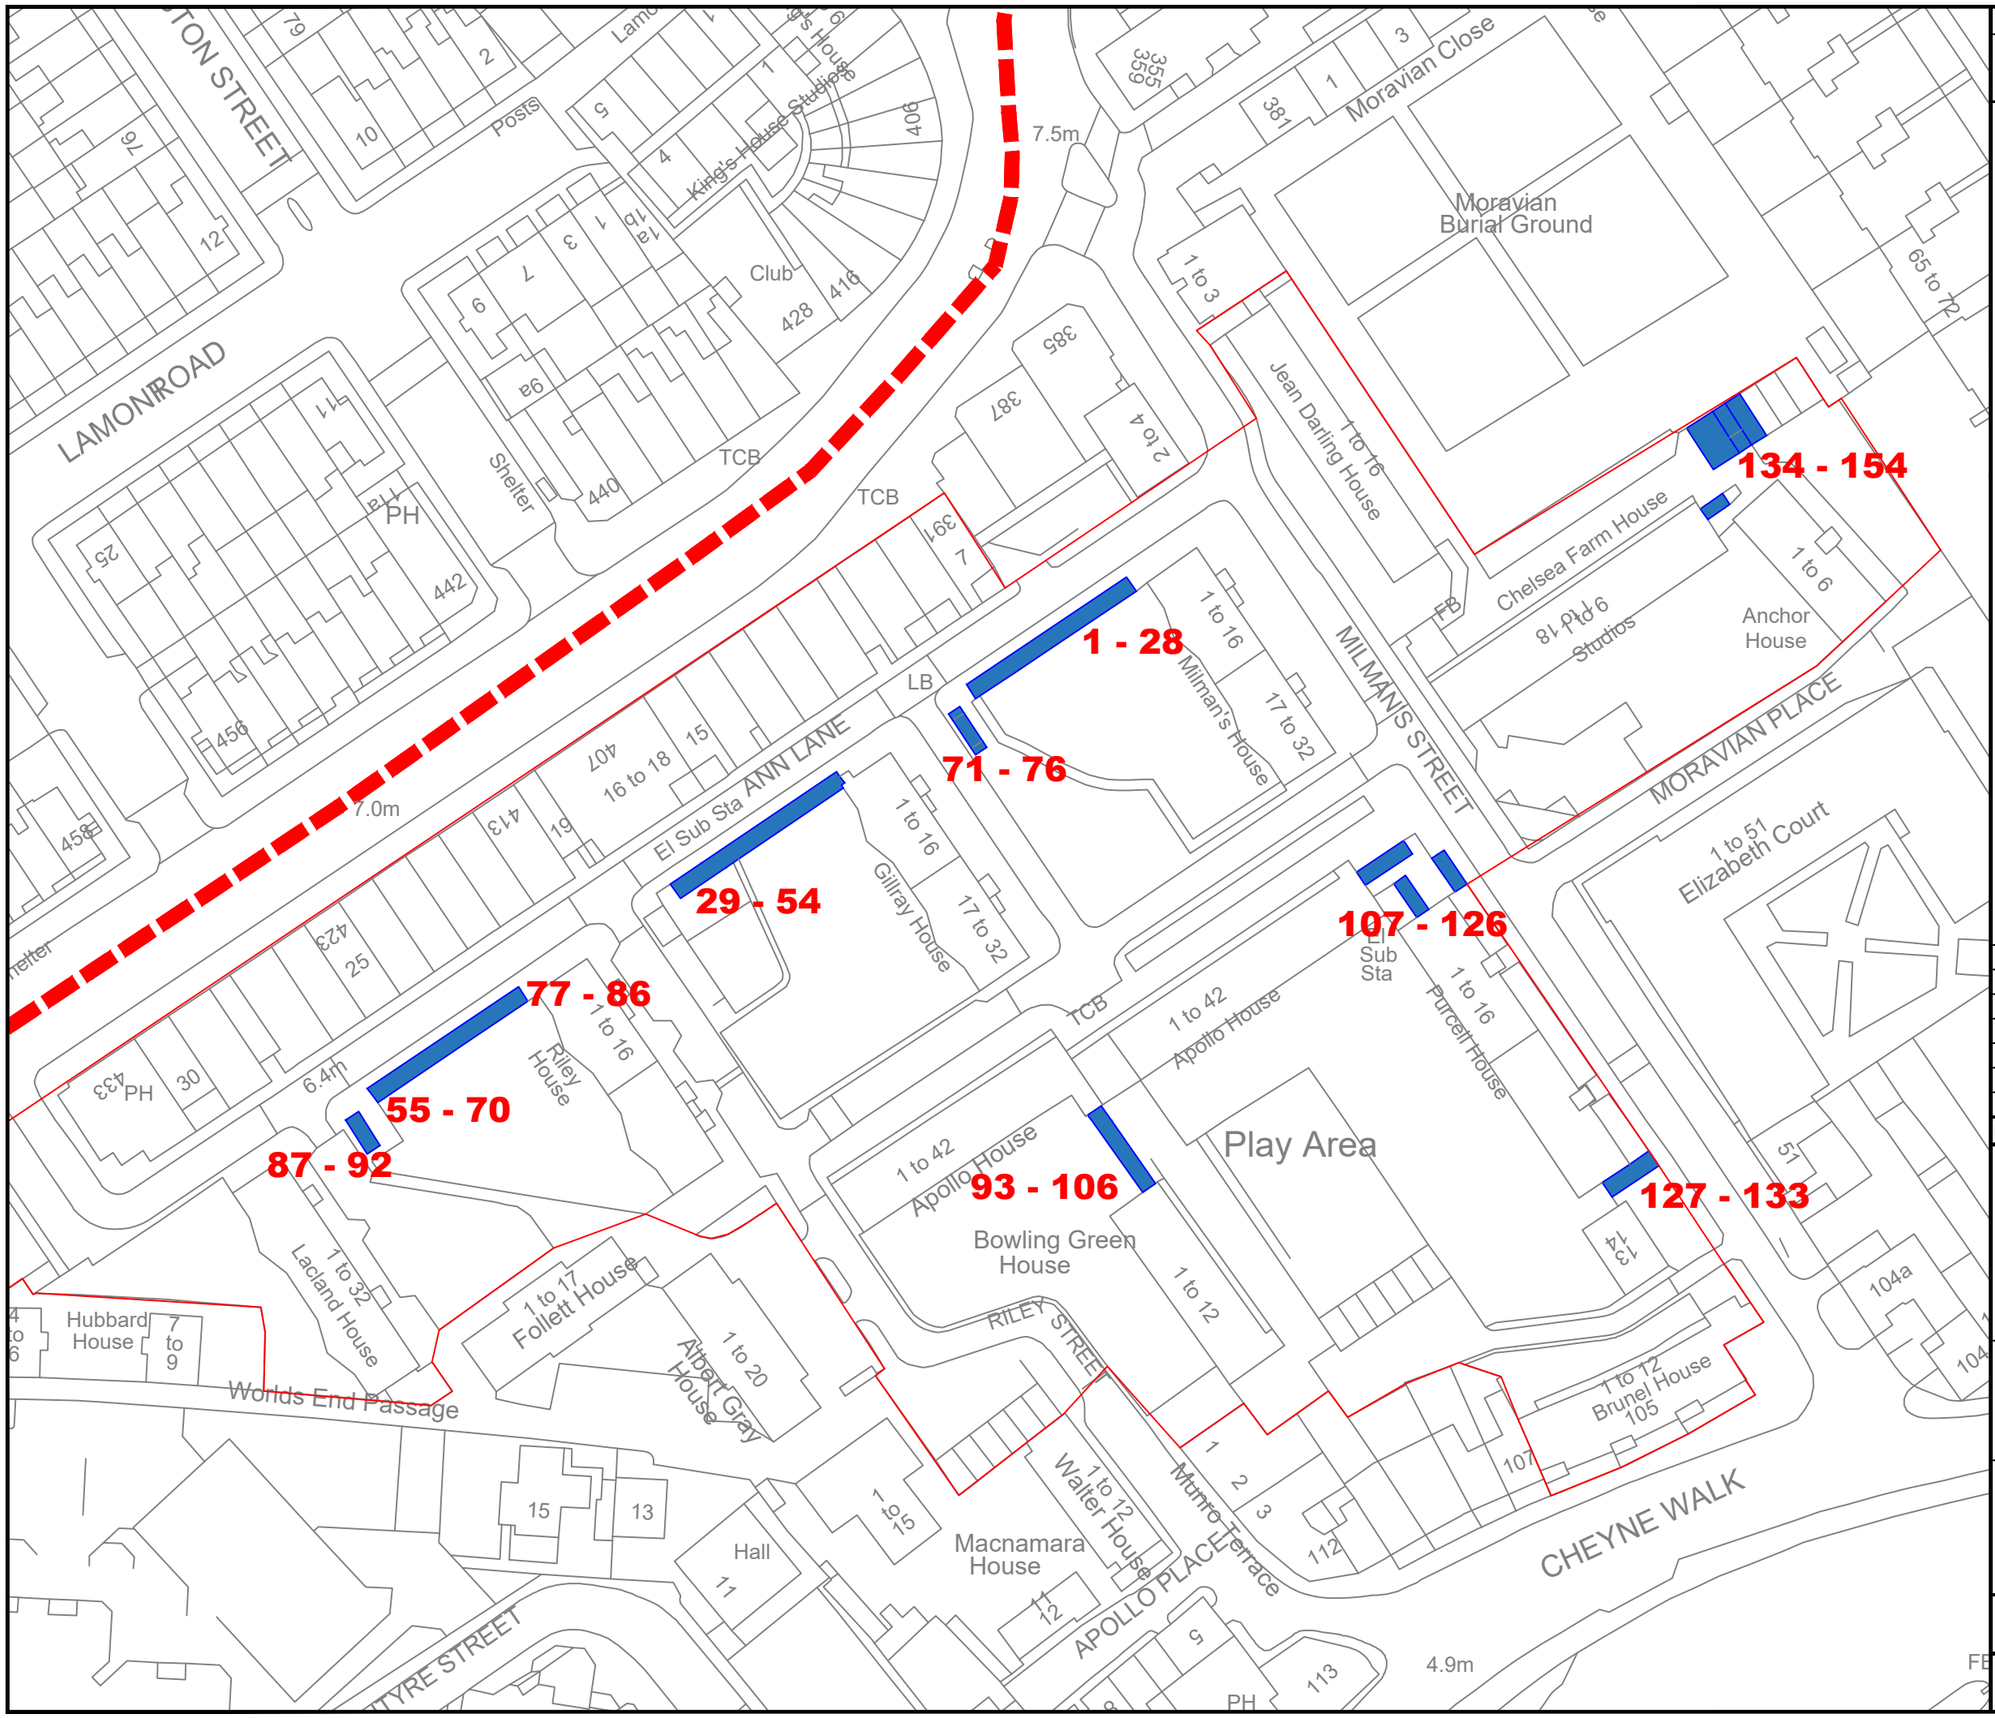

DO NOT SCALE

© Crown Copyright and database rights 2012
Ordnance Survey 100021668

Notes

Shed Blocks

Rev	Description	By	Date	Chk

ESTATE & ENVIRONMENTAL SERVICES
Environmental Project Service
THE ROYAL BOROUGH OF KENSINGTON AND CHELSEA
The Royal Borough of Kensington and Chelsea
292a The Hub, Kensal Road, London, W10 5BE
Telephone: (020) 8968 2795
Email: HM-EnvironmentalServices@rbkc.gov.uk

Project
Cremorne Estate Shed Project
Ann Lane
Estate Improvement Project

Title
Cremorne Estate
Ann Lane
SW10

Scale	Drawn PS	Checked DD	A3
NTS	Date 23/09/2020	Date	

Drawing Number: EIB/CremShed/001
Rev: V1.0

Cad File :