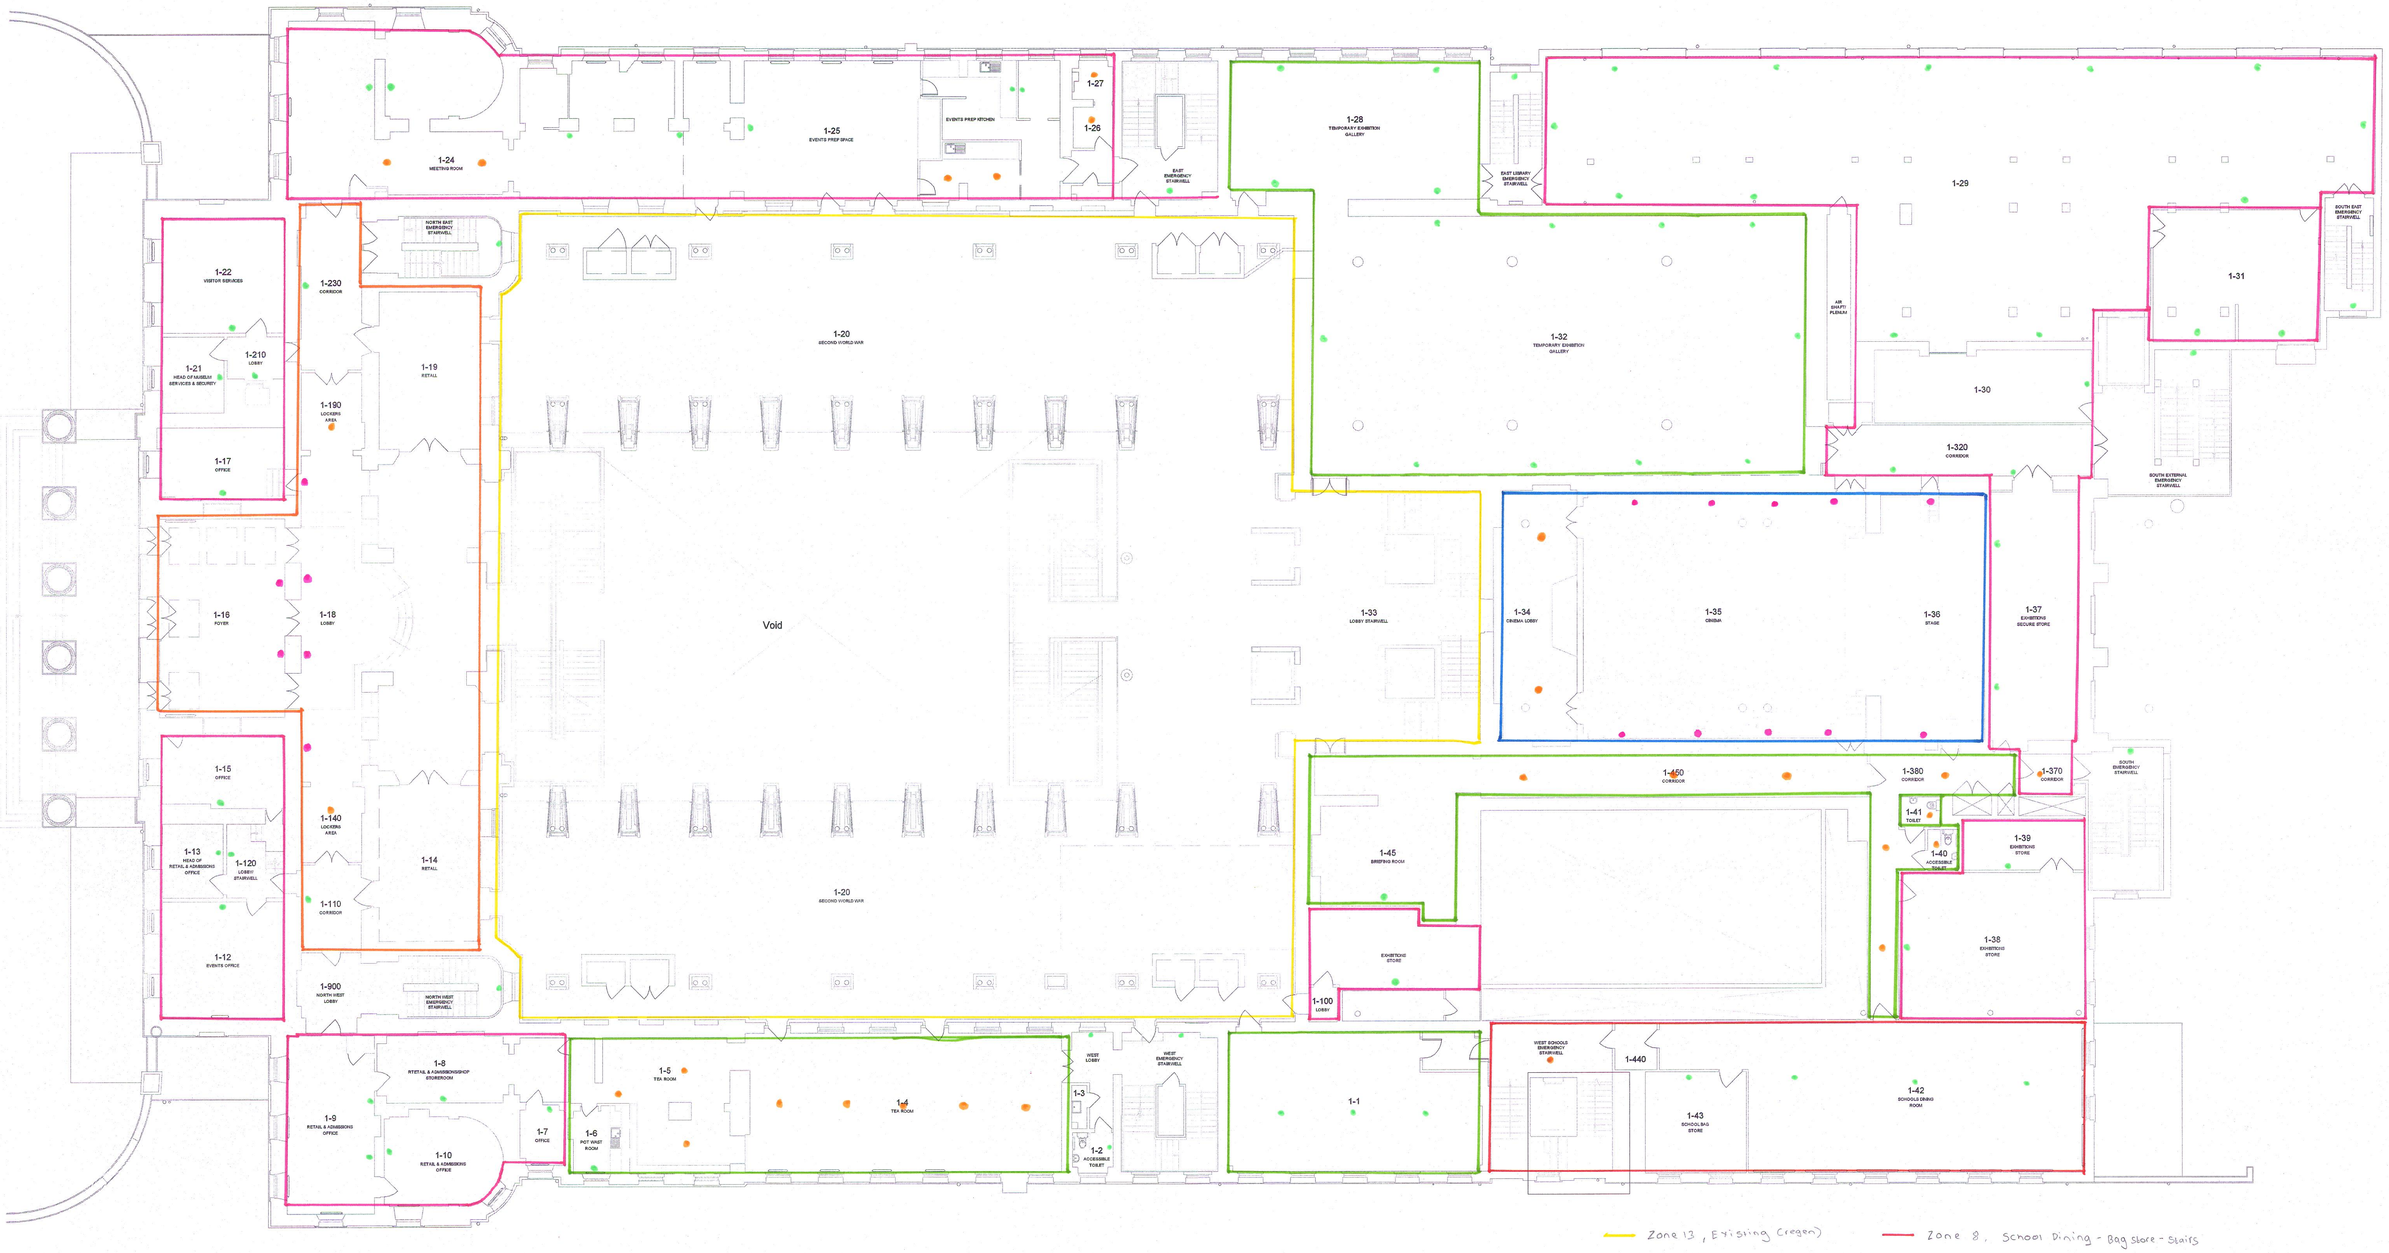

Zone 13, Existing (regen)

See Stairwell Text description For zone 33 to 41

Zone 8, School Dining - Bag Store - Stairs

Zone 9, Cinema

Zone 10, Staff - Level B

Zone 11, Public 1, - Level B

Zone 12, Public 2 - level B

RCS5FT/EN

PBC6T/EN

MSC20T/EN

FACILITIES MANAGEMENT

BULIDING PLAN

Facilities Management
Walnut Tree Walk
LONDON SE11 6DN

Tel: 020 7840 9601
Fax: 020 7840 9616

COPYRIGHT©

DO NOT SCALE DRAWING
DIMENSIONS MUST BE VERIFIED

Description			
Floor Layout			
Building: IMPERIAL WAR MUSEUMS - LONDON			Level: 1
Design:	Drawn: B.J.P.	Checked:	Approved:
Scale: 1:150@A1	Date: 20.10.08	Drawing No. IWML-BP-1-001	Rev. A

NOTES

N E S W