Copyright
This Drawing is the Copyright of Brian Mellor Associates
and must not be reproduced without their written consent

All dimensions must be verified on site by the Contractor
prior to preparation of Working Drawings
No dimensions to be scaled from this Drawing

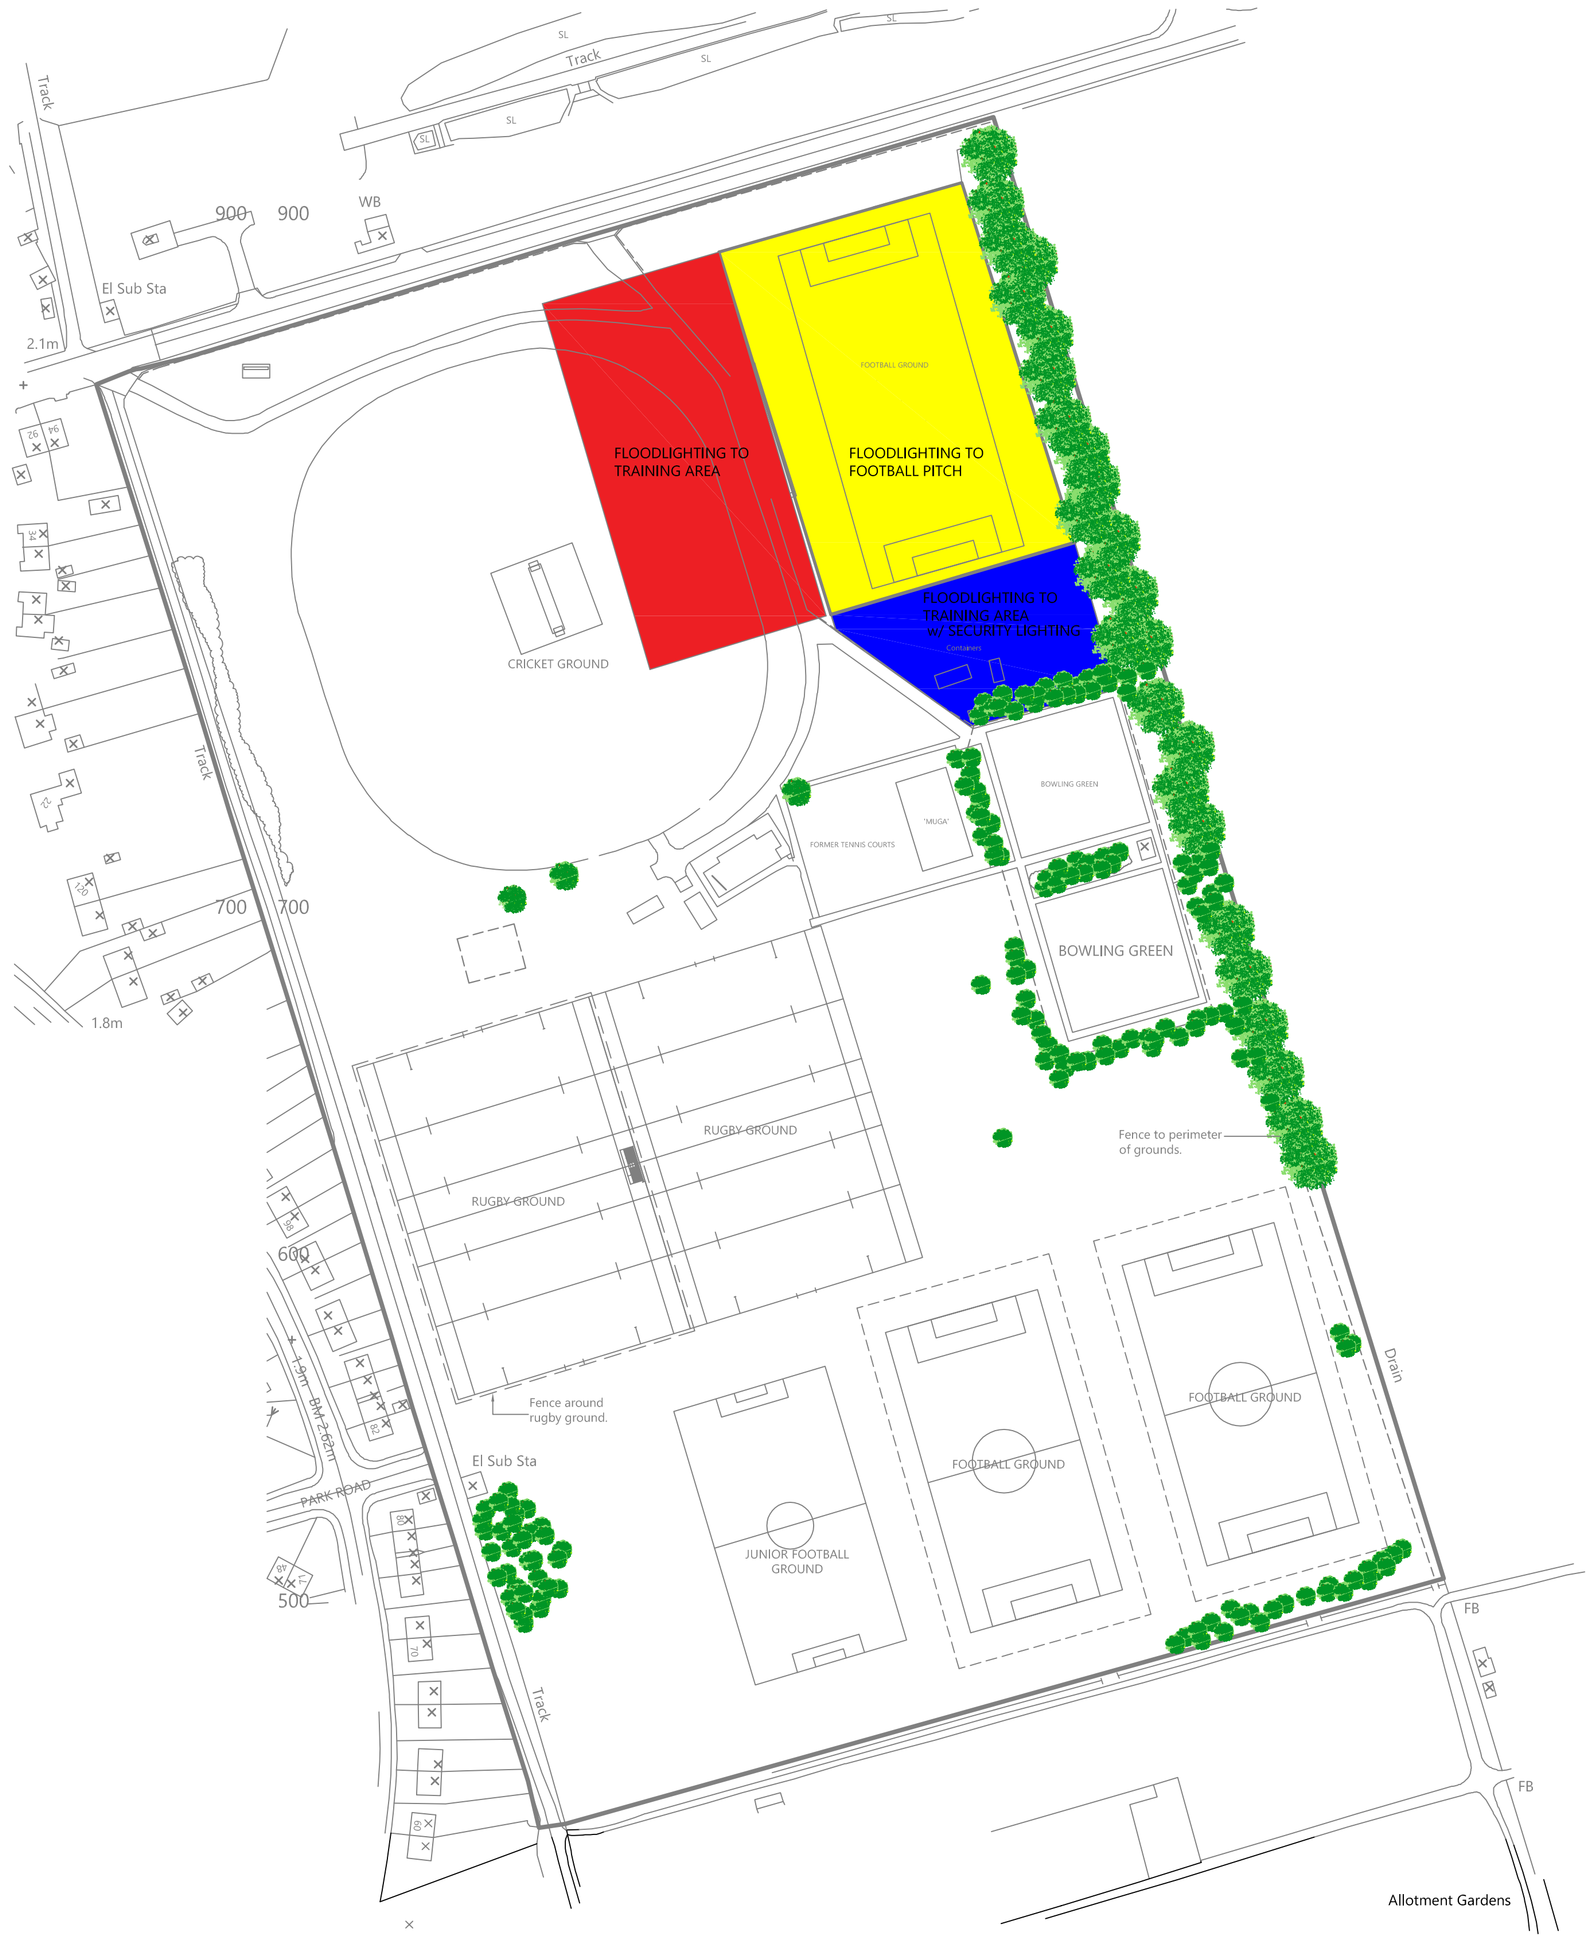

BMA

Brian Mellor Associates
CONSULTING ENGINEERS

2nd FLOOR
BRITANNIC BUILDING
2 UPPERHEAD ROW
HUDDERSFIELD
HD1 2JL

Tel: 01484 513973
Email: general@bmellorasc.co.uk

CDM Regulations 2015
RISK
Safety Note No.

Scale: 1:50 @ A1
Date: June 2017
Drawn: CBM
Chkd:

Drawing Issue Status
PRELIMINARY
TENDER
CONSTRUCTION

PROJECT
MOORENDS WELFARE GROUND

TITLE
AREAS OF REQUIRED
FLOODLIGHTING

Drg No.
2017-055/E/101

Rev