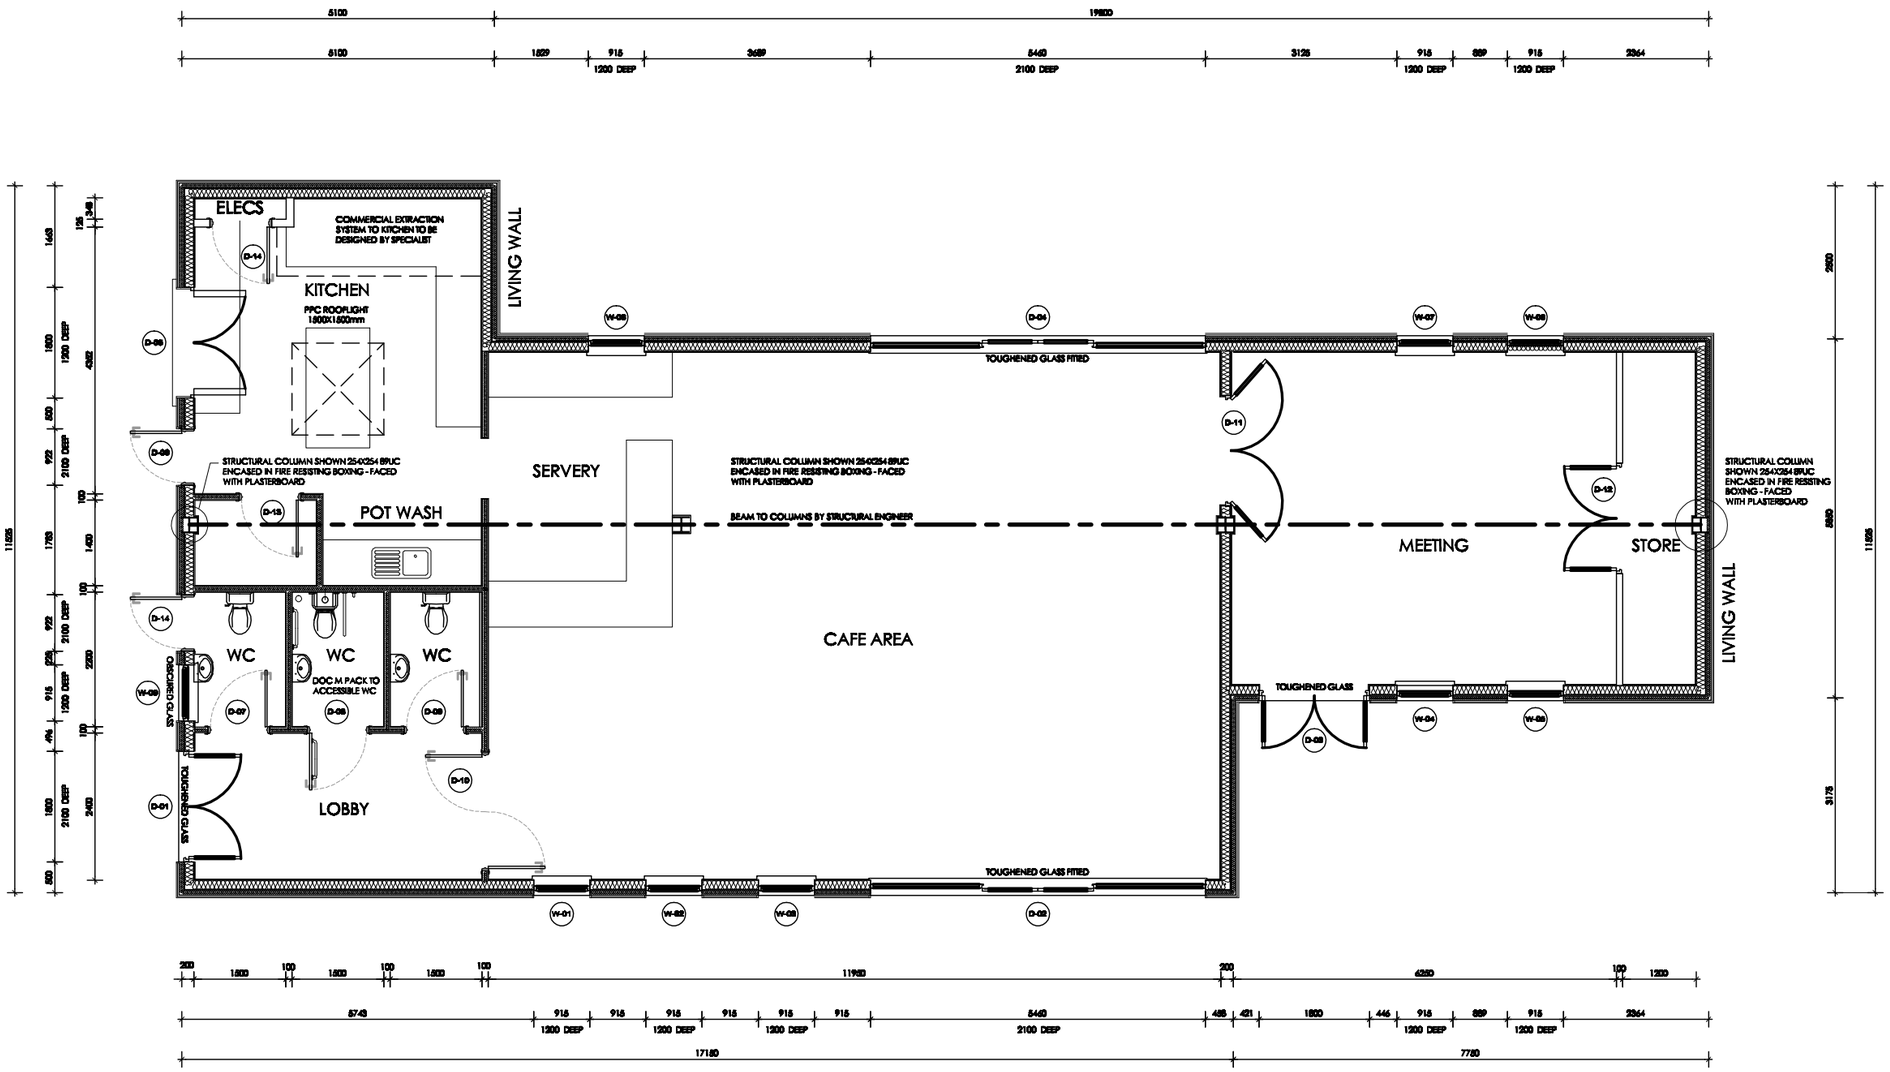

GENERAL ARRANGEMENT PLAN

Scale 1:100

DISCLAIMER: This drawing is copyright and the property of Trinity Rose Architecture ltd and information is not to be disclosed or reproduced. All dimensions are millimetres, you should not scale from the drawing unless for planning purposes and use figured dimensions where shown. If you are in doubt or the contents of the drawing are not suitable please ask. Please use this drawing in conjunction with all consultants information and site specifications.

Rev	Date	Details

TRINITYROSE
ARCHITECTURE
www.trinity-rose.co.uk architecture@trinity-rose.co.uk T: 01962 880426

Issue
Tender Issue

Client
Fair Oak & Horton Heath P.C.

Project
Proposed Community Cafe
Shorts Road
Fair Oak, Eastleigh, Hampshire

Drawing Title
Proposed General Arrangement
Ground Floor Plan