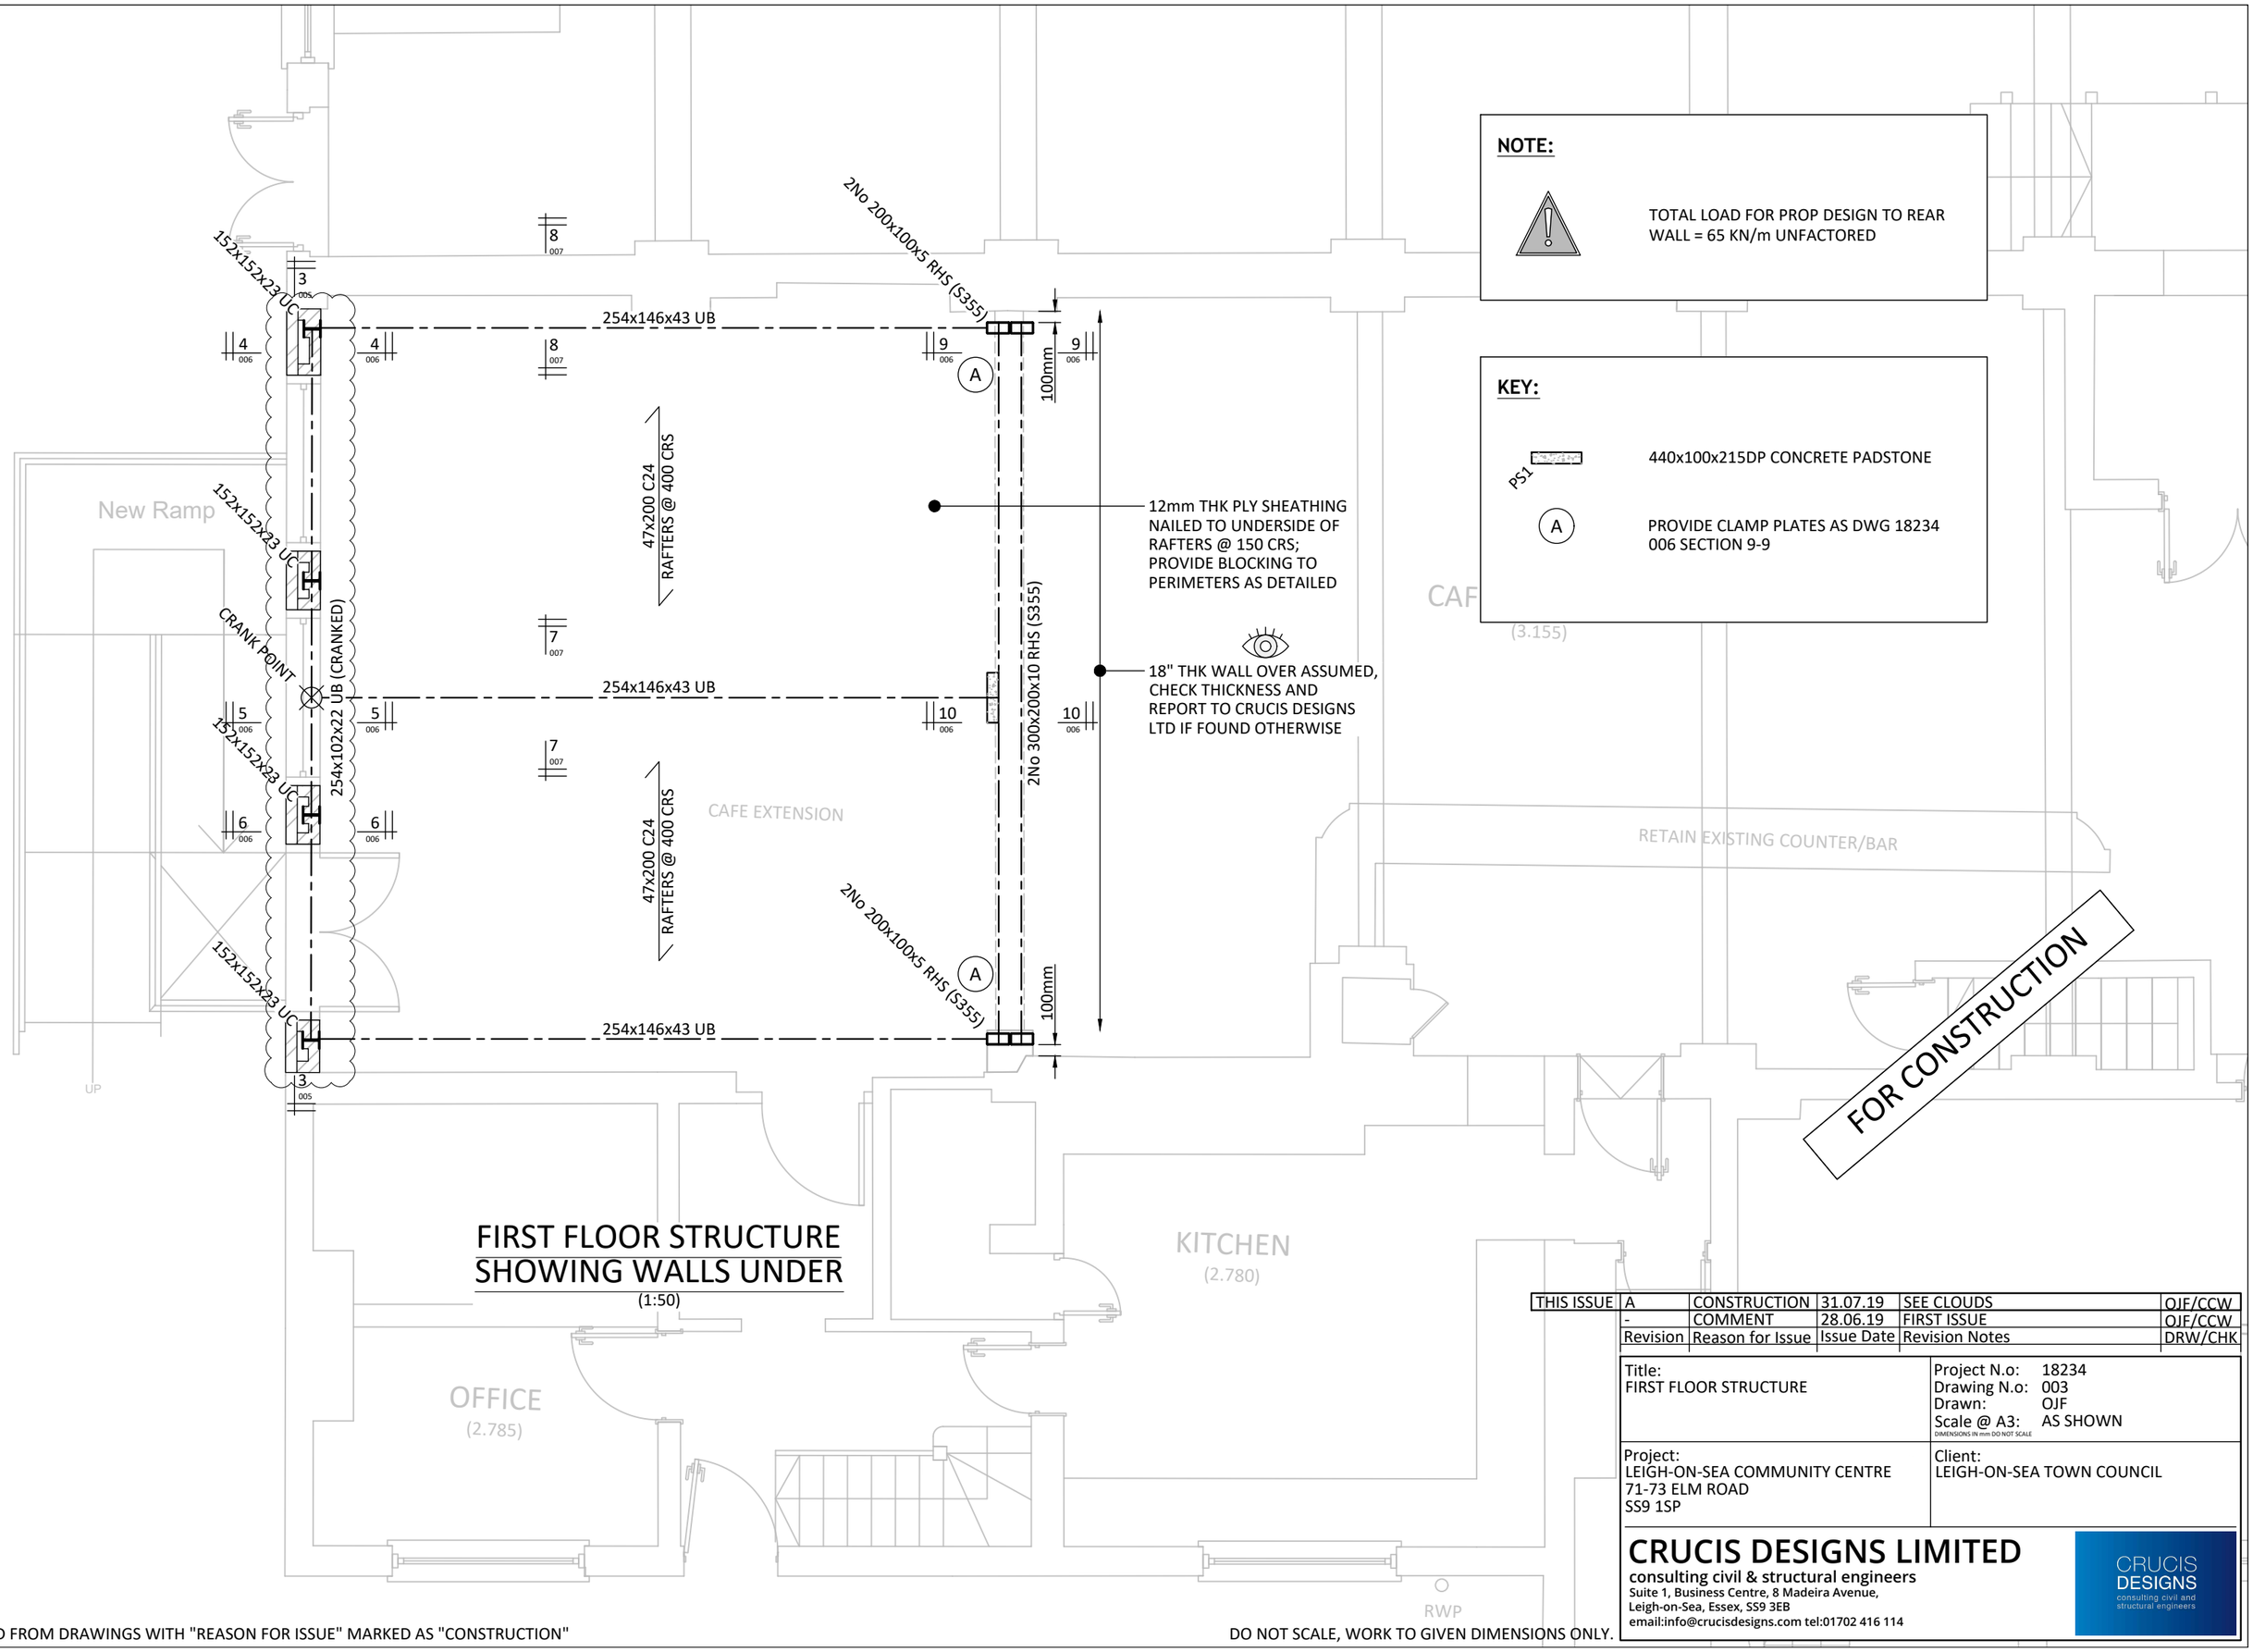

NOTE:

TOTAL LOAD FOR PROP DESIGN TO REAR WALL = 65 KN/m UNFACTORED

KEY:

PS1 — 440x100x215DP CONCRETE PADSTONE

A — PROVIDE CLAMP PLATES AS DWG 18234 006 SECTION 9-9

FIRST FLOOR STRUCTURE SHOWING WALLS UNDER

(1:50)

THIS ISSUE	A	CONSTRUCTION	31.07.19	SEE CLOUDS	OJF/CCW
	-	COMMENT	28.06.19	FIRST ISSUE	OJF/CCW
	Revision	Reason for Issue	Issue Date	Revision Notes	DRW/CHK

Title:
FIRST FLOOR STRUCTURE

Project N.o: 18234
Drawing N.o: 003
Drawn: OJF
Scale @ A3: AS SHOWN
DIMENSIONS IN mm DO NOT SCALE

Project:
LEIGH-ON-SEA COMMUNITY CENTRE
71-73 ELM ROAD
SS9 1SP

Client:
LEIGH-ON-SEA TOWN COUNCIL

CRUCIS DESIGNS LIMITED
consulting civil & structural engineers
Suite 1, Business Centre, 8 Madeira Avenue,
Leigh-on-Sea, Essex, SS9 3EB
email:info@crucisdesigns.com tel:01702 416 114

ONLY BUILD FROM DRAWINGS WITH "REASON FOR ISSUE" MARKED AS "CONSTRUCTION"

DO NOT SCALE, WORK TO GIVEN DIMENSIONS ONLY.