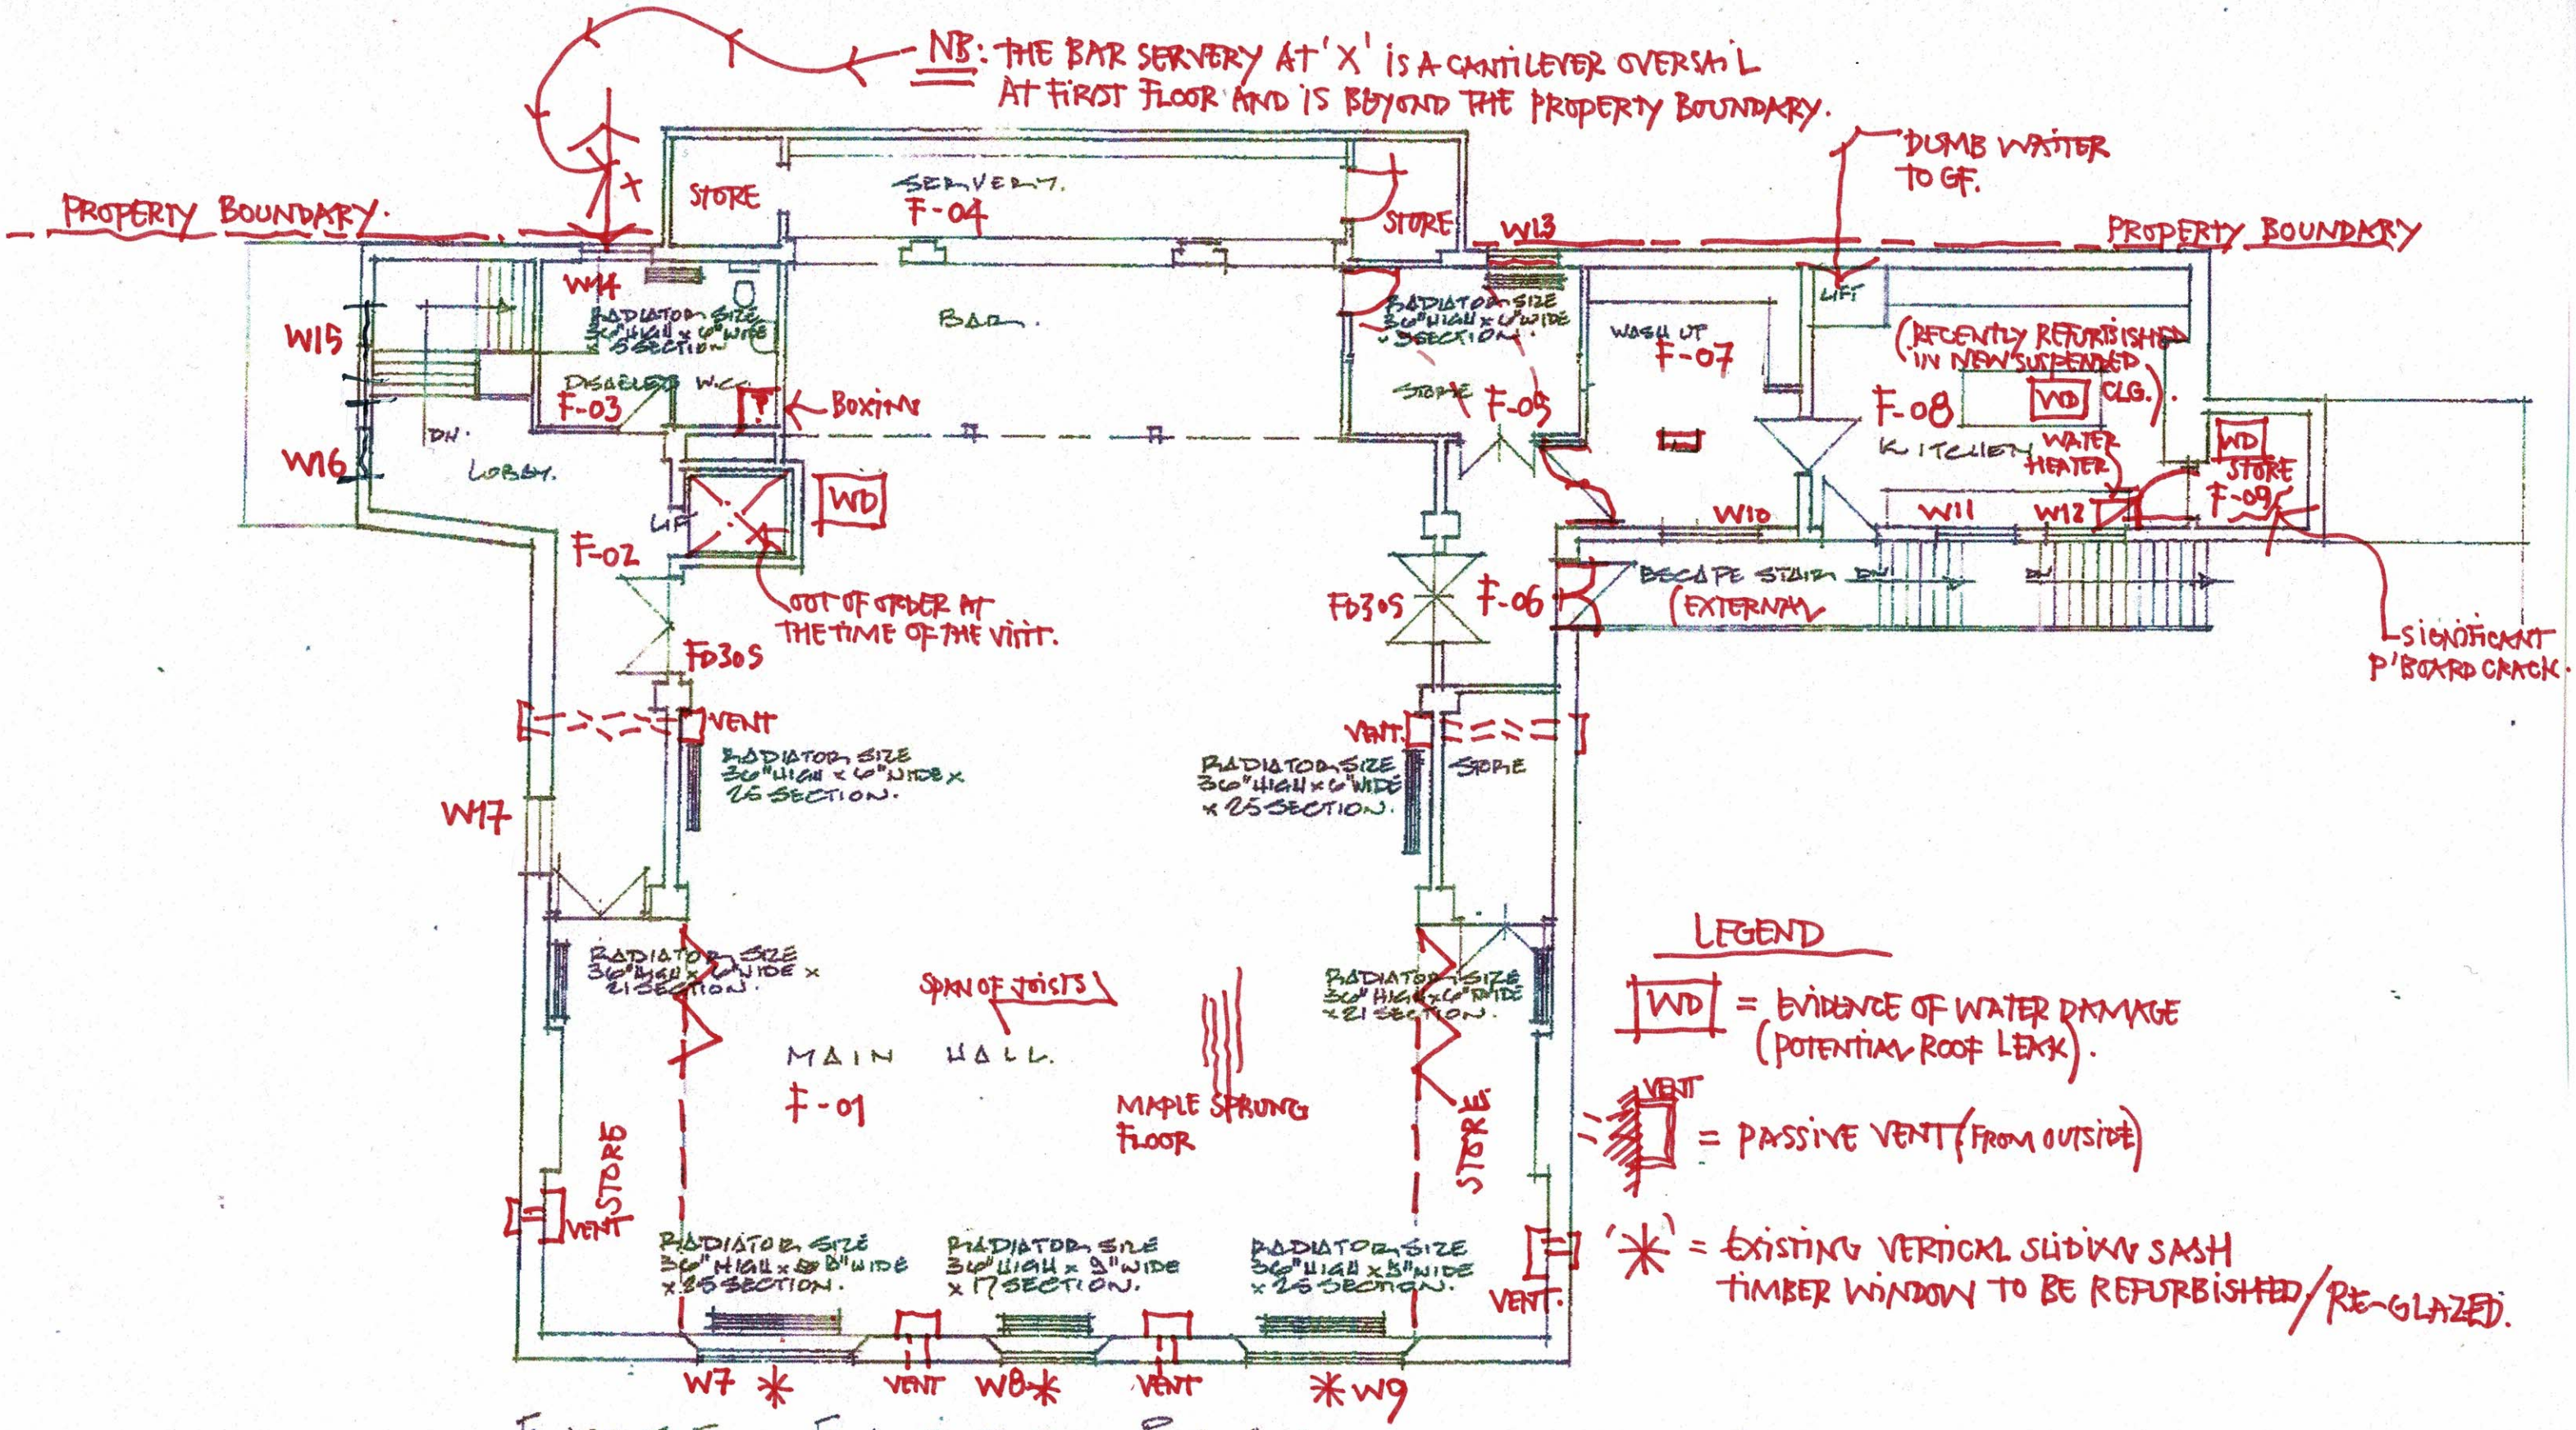

FIRST FLOOR PLAN.

VICTORIA HALL OAKHAM.

INITIAL SITE SURVEY – 03 NOVEMBER 2025

DIAGRAMMATIC POSITIONS OF RADIATORS AND ASSOCIATED ITEMS. 1:100.