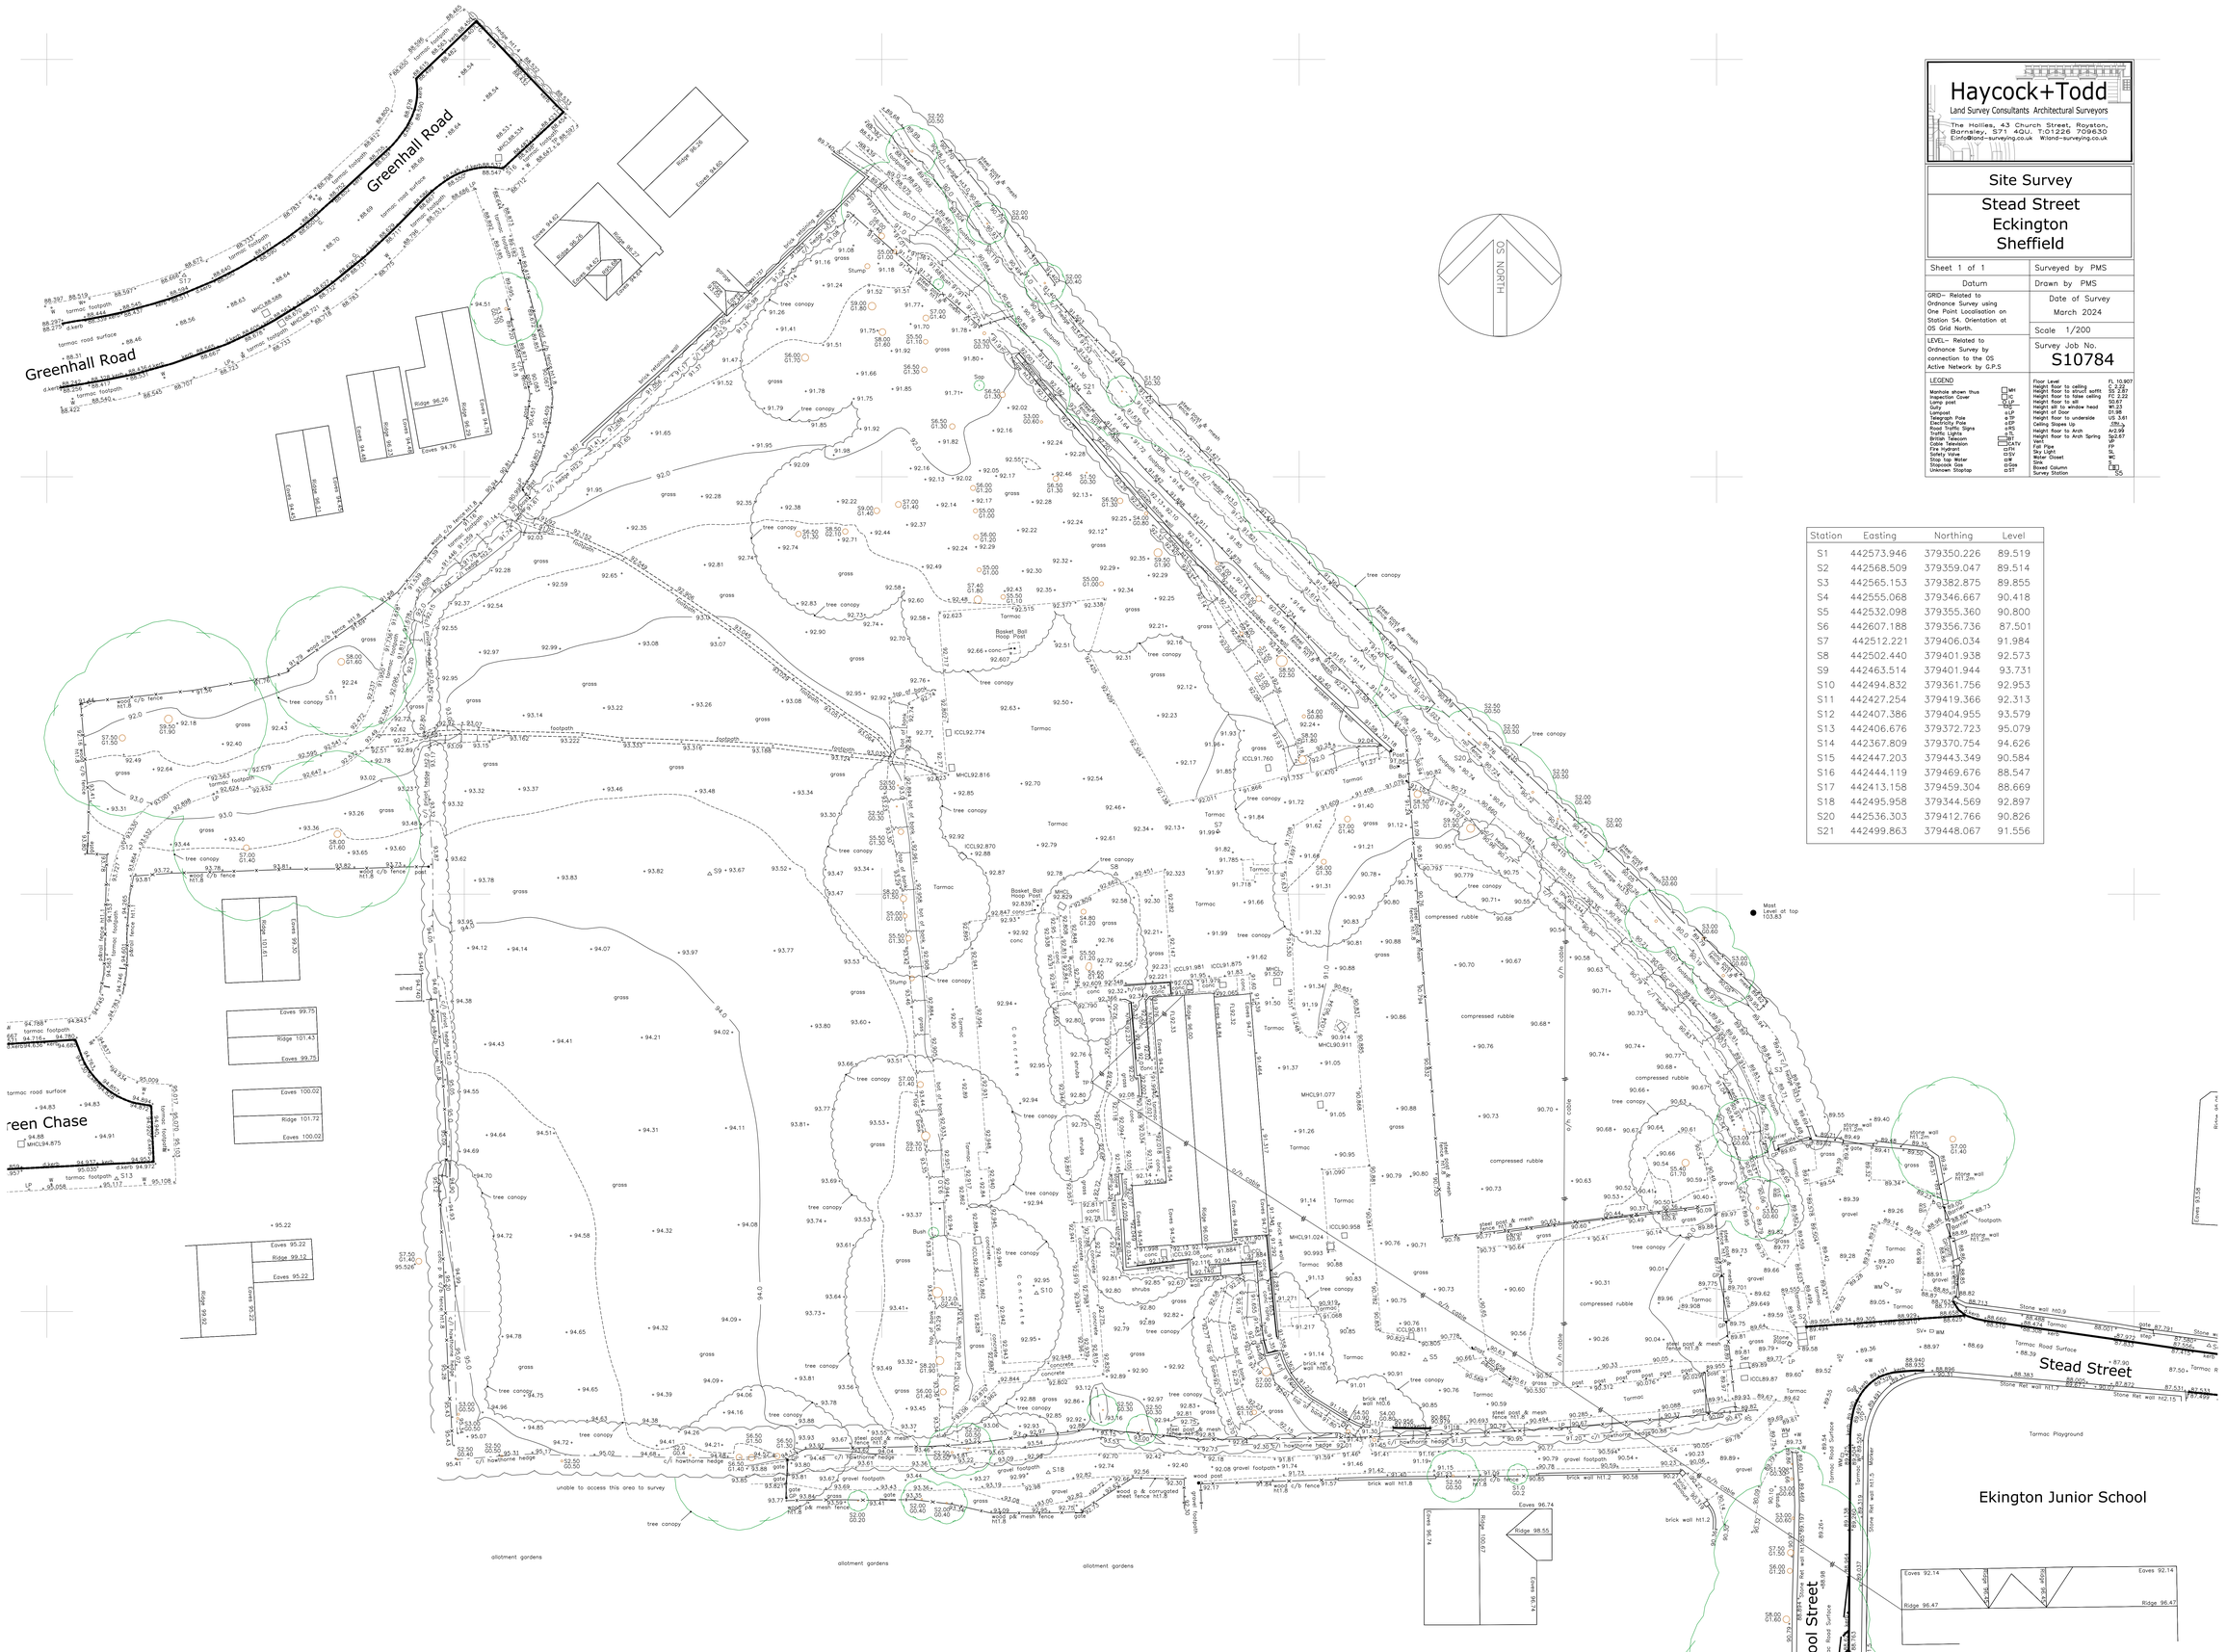

Haycock+Todd

Land Survey Consultants Architectural Surveyors

The Hollies, 43 Church Street, Royston, Barnsley, S71 4QU. T:01226 709630
E:info@land-surveying.co.uk W:land-surveying.co.uk

Site Survey

Stead Street
Eckington
Sheffield

Sheet 1 of 1	Surveyed by PMS
Datum	Drawn by PMS
GRID– Related to Ordnance Survey using One Point Localisation on Station S4. Orientation at OS Grid North.	Date of Survey March 2024
	Scale 1/200
LEVEL– Related to Ordnance Survey by connection to the OS Active Network by G.P.S	Survey Job No. S10784

LEGEND

Manhole shown thus	MH	Floor Level	FL 10.907
Inspection Cover	IC	Height floor to ceiling	C 2.29
Gas Valve	GV	Height floor to struct soffit	SS 2.287
Gully	G	Height floor to false ceiling	FC 2.102
Lamppost	o LP	Height floor to sill	SO 0.87
Telegraph Pole	o TP	Height sill to window head	W 1.23
Electricity Pole	o EP	Height of Door	D1.98
Road Traffic Signs	o RS	Height floor to underside	US 3.81
Traffic Lights	o TL	Ceiling Slopes Up	Up
British Telecom	BT	Height floor to Arch	Arc2.95
Cable Television	CATV	Height floor to Arch Spring	Spr2.67
Fire Hydrant	FH	Fall Pipe	FP
Safety Valve	SV	Sky Light	SL
Stop Tap Water	SW	Water Closet	WC
Stopcock Gas	SGas	Sink	S
Unknown Stoptap	ST	Bowed Column	BC
		Survey Station	S5

Station	Easting	Northing	Level
S1	442573.946	379350.226	89.519
S2	442568.509	379359.047	89.514
S3	442565.153	379382.875	89.855
S4	442555.068	379346.667	90.418
S5	442532.098	379355.360	90.800
S6	442607.188	379356.736	87.501
S7	442512.221	379406.034	91.984
S8	442502.440	379401.938	92.573
S9	442463.514	379401.944	93.731
S10	442494.832	379361.756	92.953
S11	442427.254	379419.366	92.313
S12	442407.386	379404.955	93.579
S13	442406.676	379372.723	95.079
S14	442367.809	379370.754	94.626
S15	442447.203	379443.349	90.584
S16	442444.119	379469.676	88.547
S17	442413.158	379459.304	88.669
S18	442495.958	379344.569	92.897
S20	442536.303	379412.766	90.826
S21	442499.863	379448.067	91.556