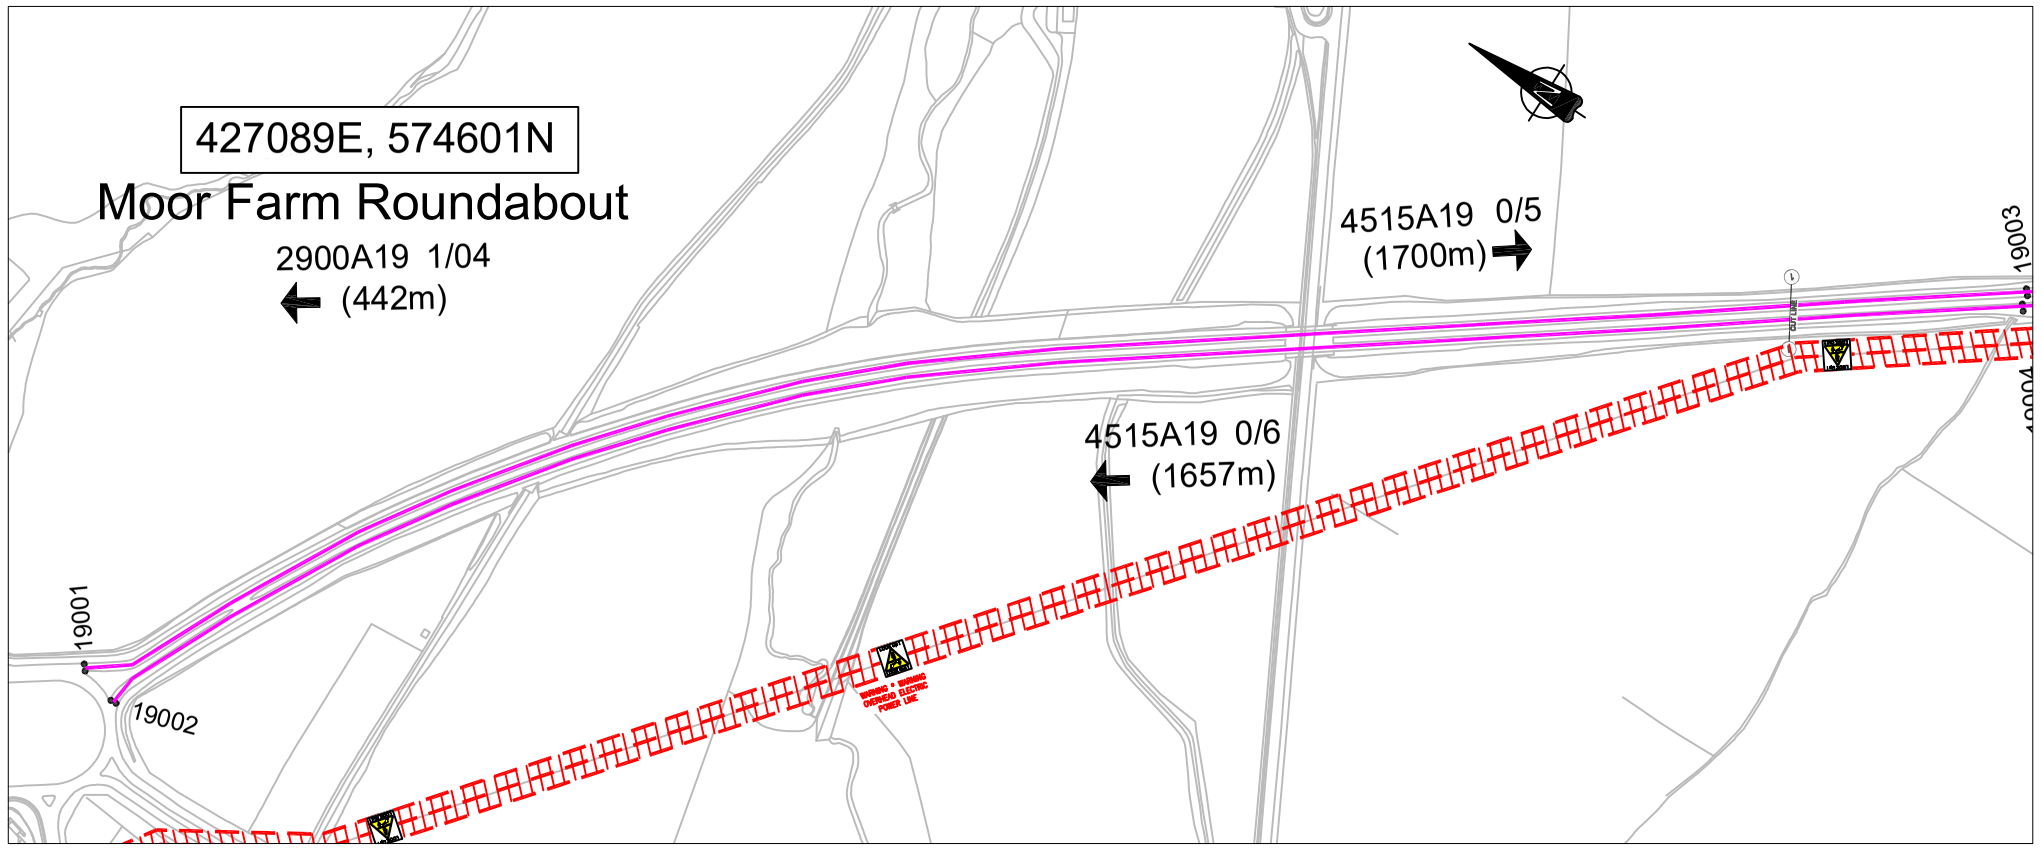

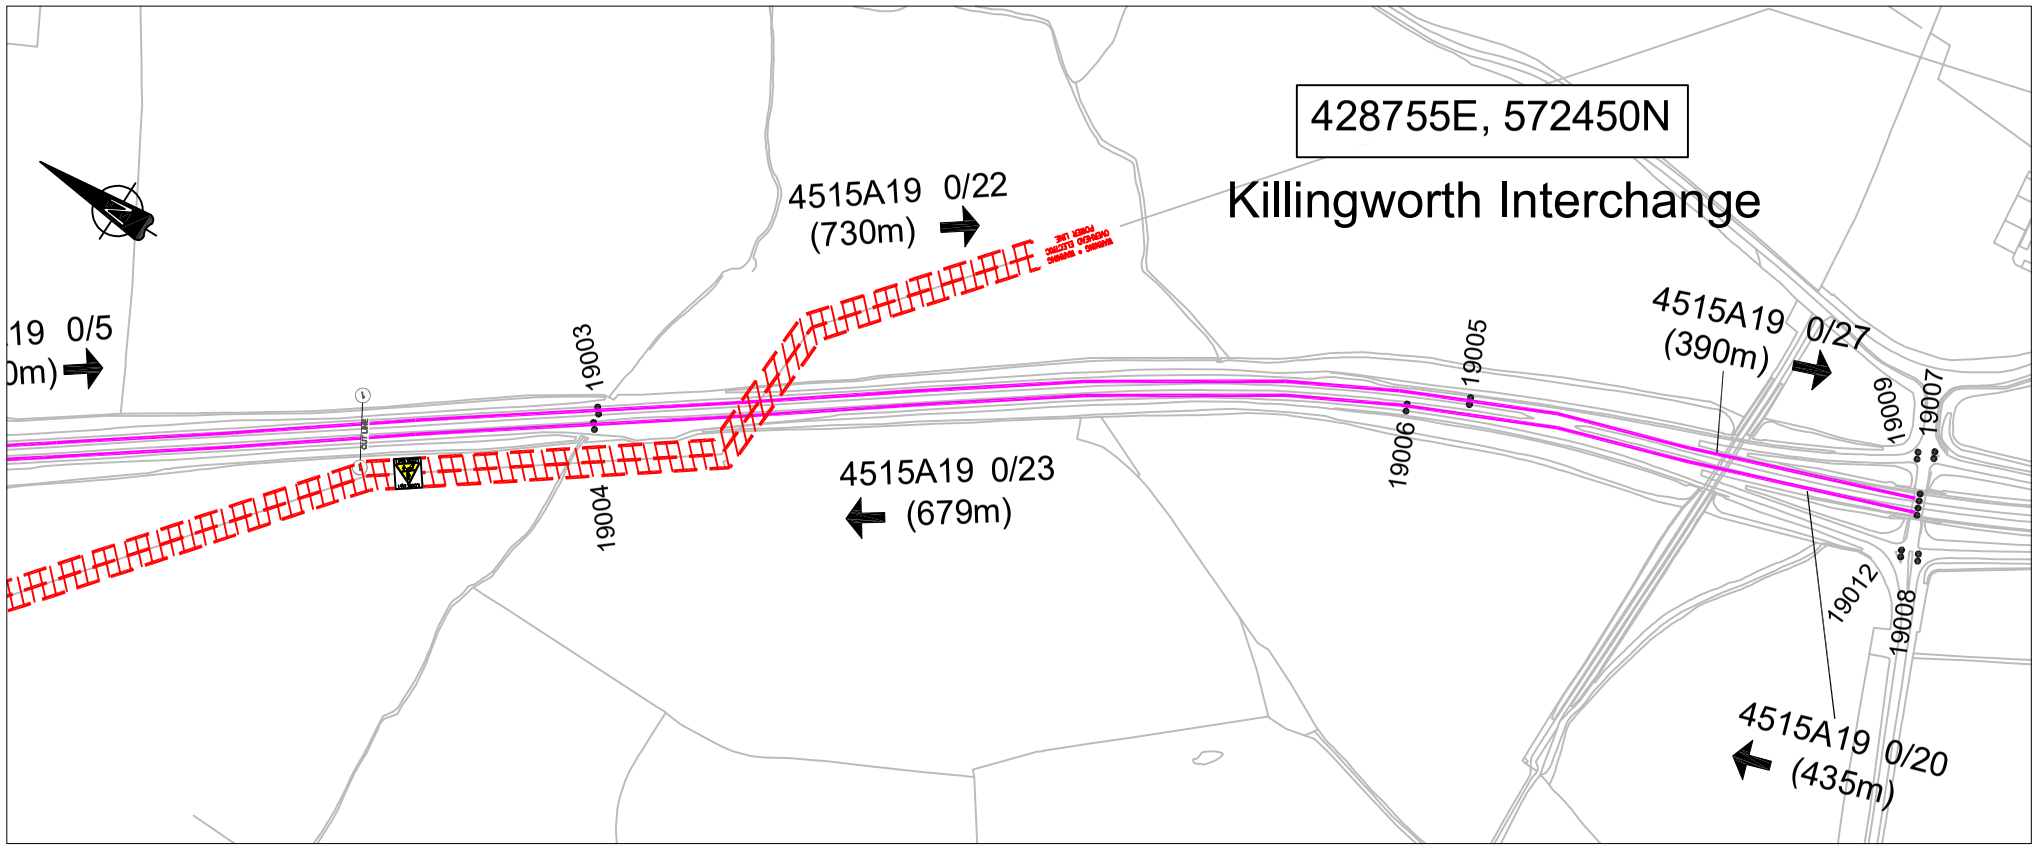

Total scheme length

highways england

© Crown copyright and database rights 2013
Ordnance Survey 100030649

OVERHEAD CABLE LOCATIONS MARKED ON THIS PLAN SHOULD BE USED AS A GUIDE ONLY AND MUST BE VERIFIED ON SITE.

LOOK Up ! LOOK Out !

Key:

Work Extents

Overhead Electric Cables. - To be protected to GS6 within works area.

Overhead Telecommunication Cables.

Example
Chart Reference 2900A1/424
2900 = Area Code
A1 = Road Number
424 = Chart Section

A19 Moor Farm
- K'worth NB SB
Location Plan
Area 14 AD
Pavement Investigation