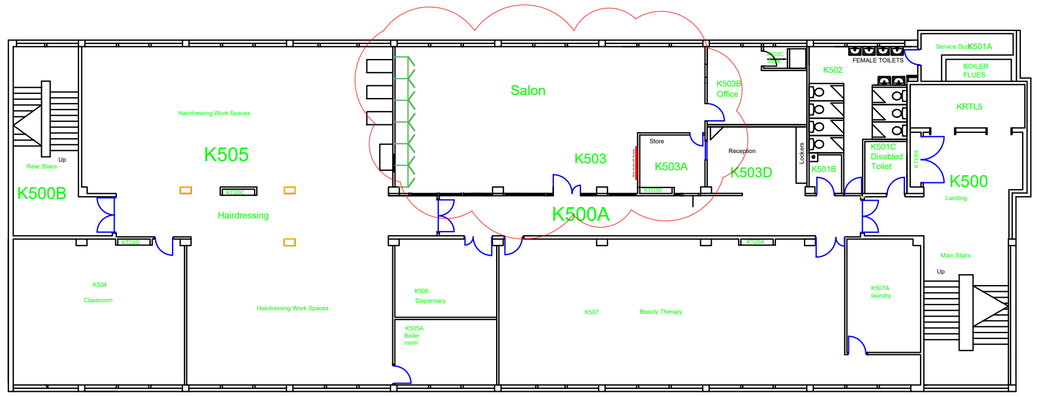

EXISTING LAYOUT

1:200@A2

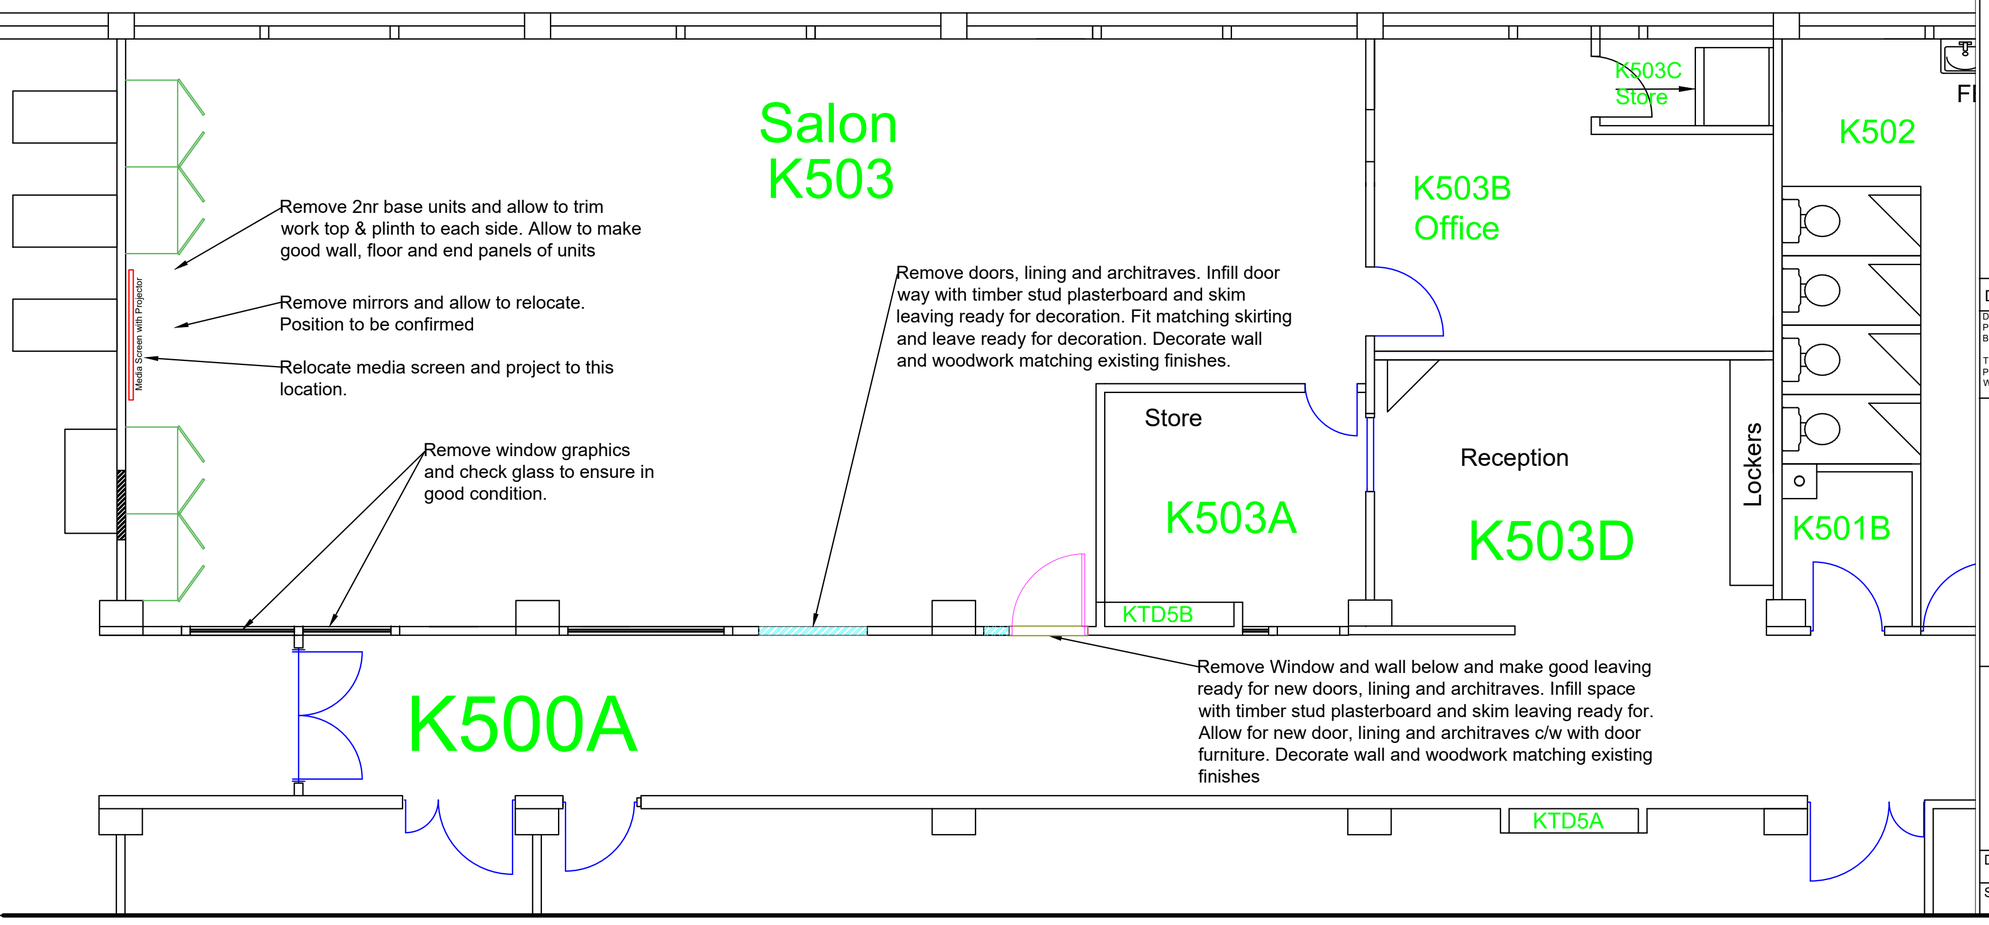

Date	Rev	Description
02/07/21	-	Initial Plan

DO NOT SCALE: ALL DIMENSIONS TO BE CHECKED ON SITE AND VERIFIED PRIOR TO COMMENCING WORK/MANUFACTURE. ANY DISCREPANCIES TO BE REPORTED TO THE OFFICE:

THIS DRAWING IS PROTECTED BY COPYRIGHT. IT MAY NOT BE PRODUCED IN ANY FORM OR BY ANY MEANS FOR ANY PURPOSE WITHOUT THE WRITTEN PERMISSION OF OWNER.

city college plymouth

Title:

Proposed & Existing Plan for;
H&B Project K503
City College Plymouth
Kings Road Centre
Plymouth
Devon
PL1 5QG

Date: 07/21	Drawing No. CCP-GP-T5-01	
Scale: 1:50@A2 & 1:200@A2	Drawn: GKP	Rev: -