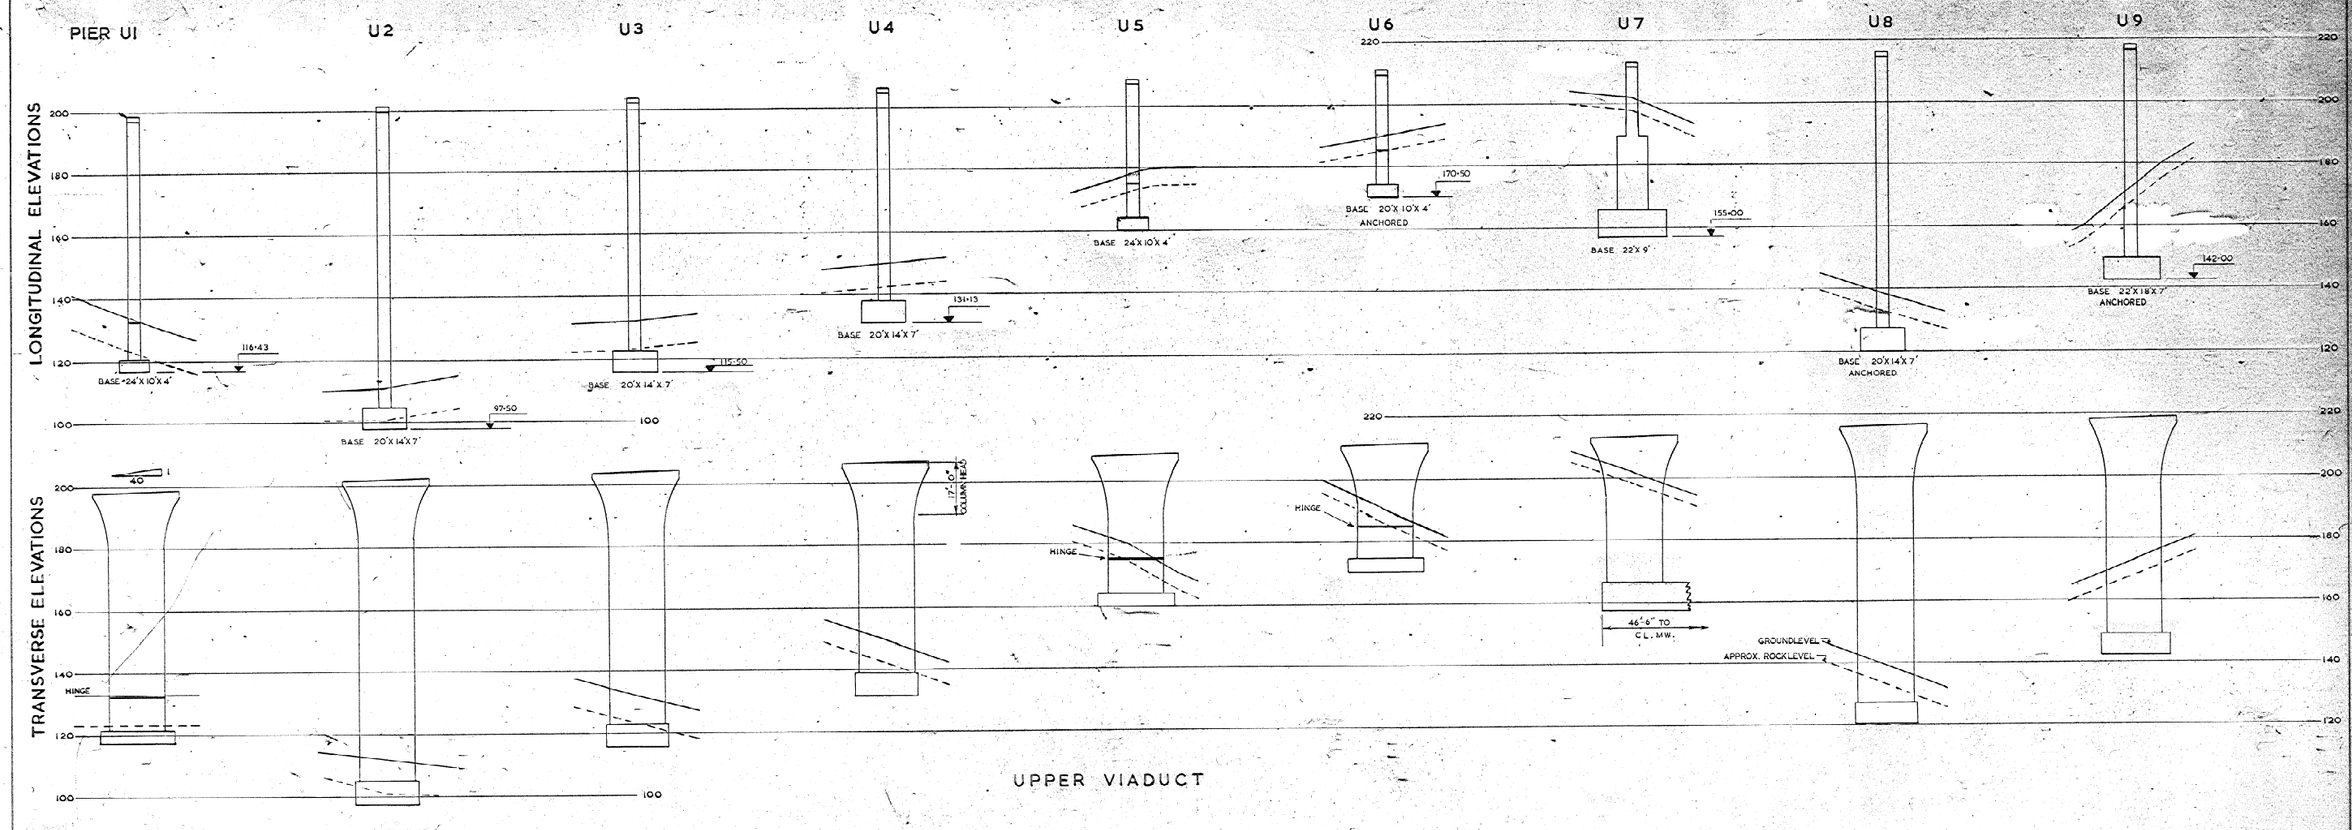

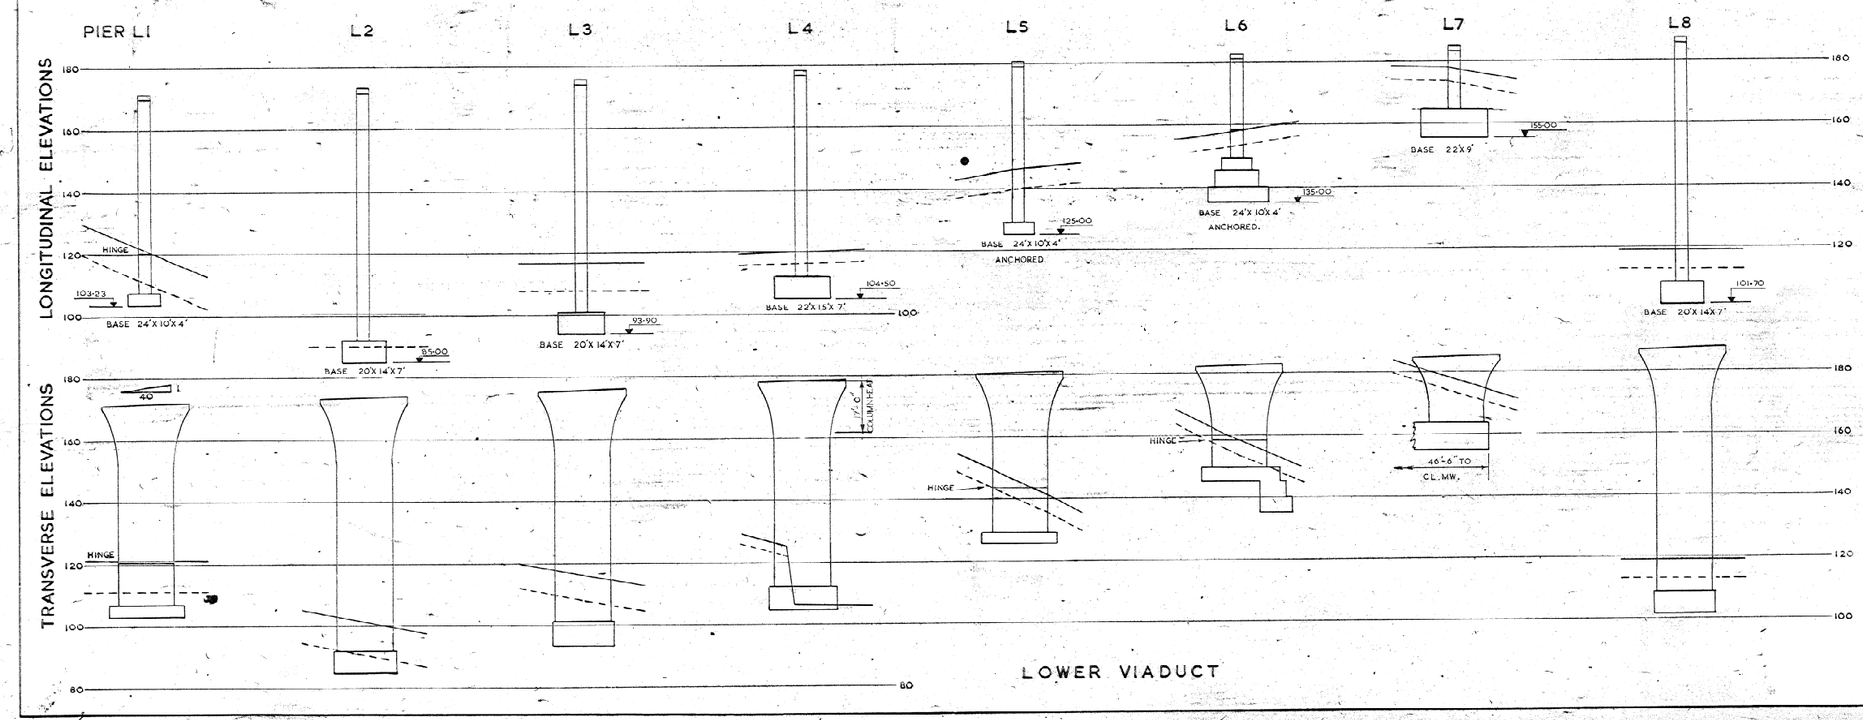

NOTES: THIS DRAWING TO BE READ IN CONJUNCTION WITH GENERAL ARRANGEMENT DRAWING 530/AC5/10-2 AND DRAWINGS LISTED THEREON.

~~54580~~ -6900 E/160

MINISTRY OF TRANSPORT

M5 BIRMINGHAM BRISTOL EXETER MOTORWAY

GORDANO VALLEY SECTION

WYNHOL VIADUCT
PIERS (1)

FREEMAN, FOX & PARTNERS.
ROBERT F. EARLEY.
WESTMINSTER.
LONDON. S.W.1

SCALE: 1" TO 20'-0"

JAN. 1973.

DRAWING No. 530/AC5/10-12