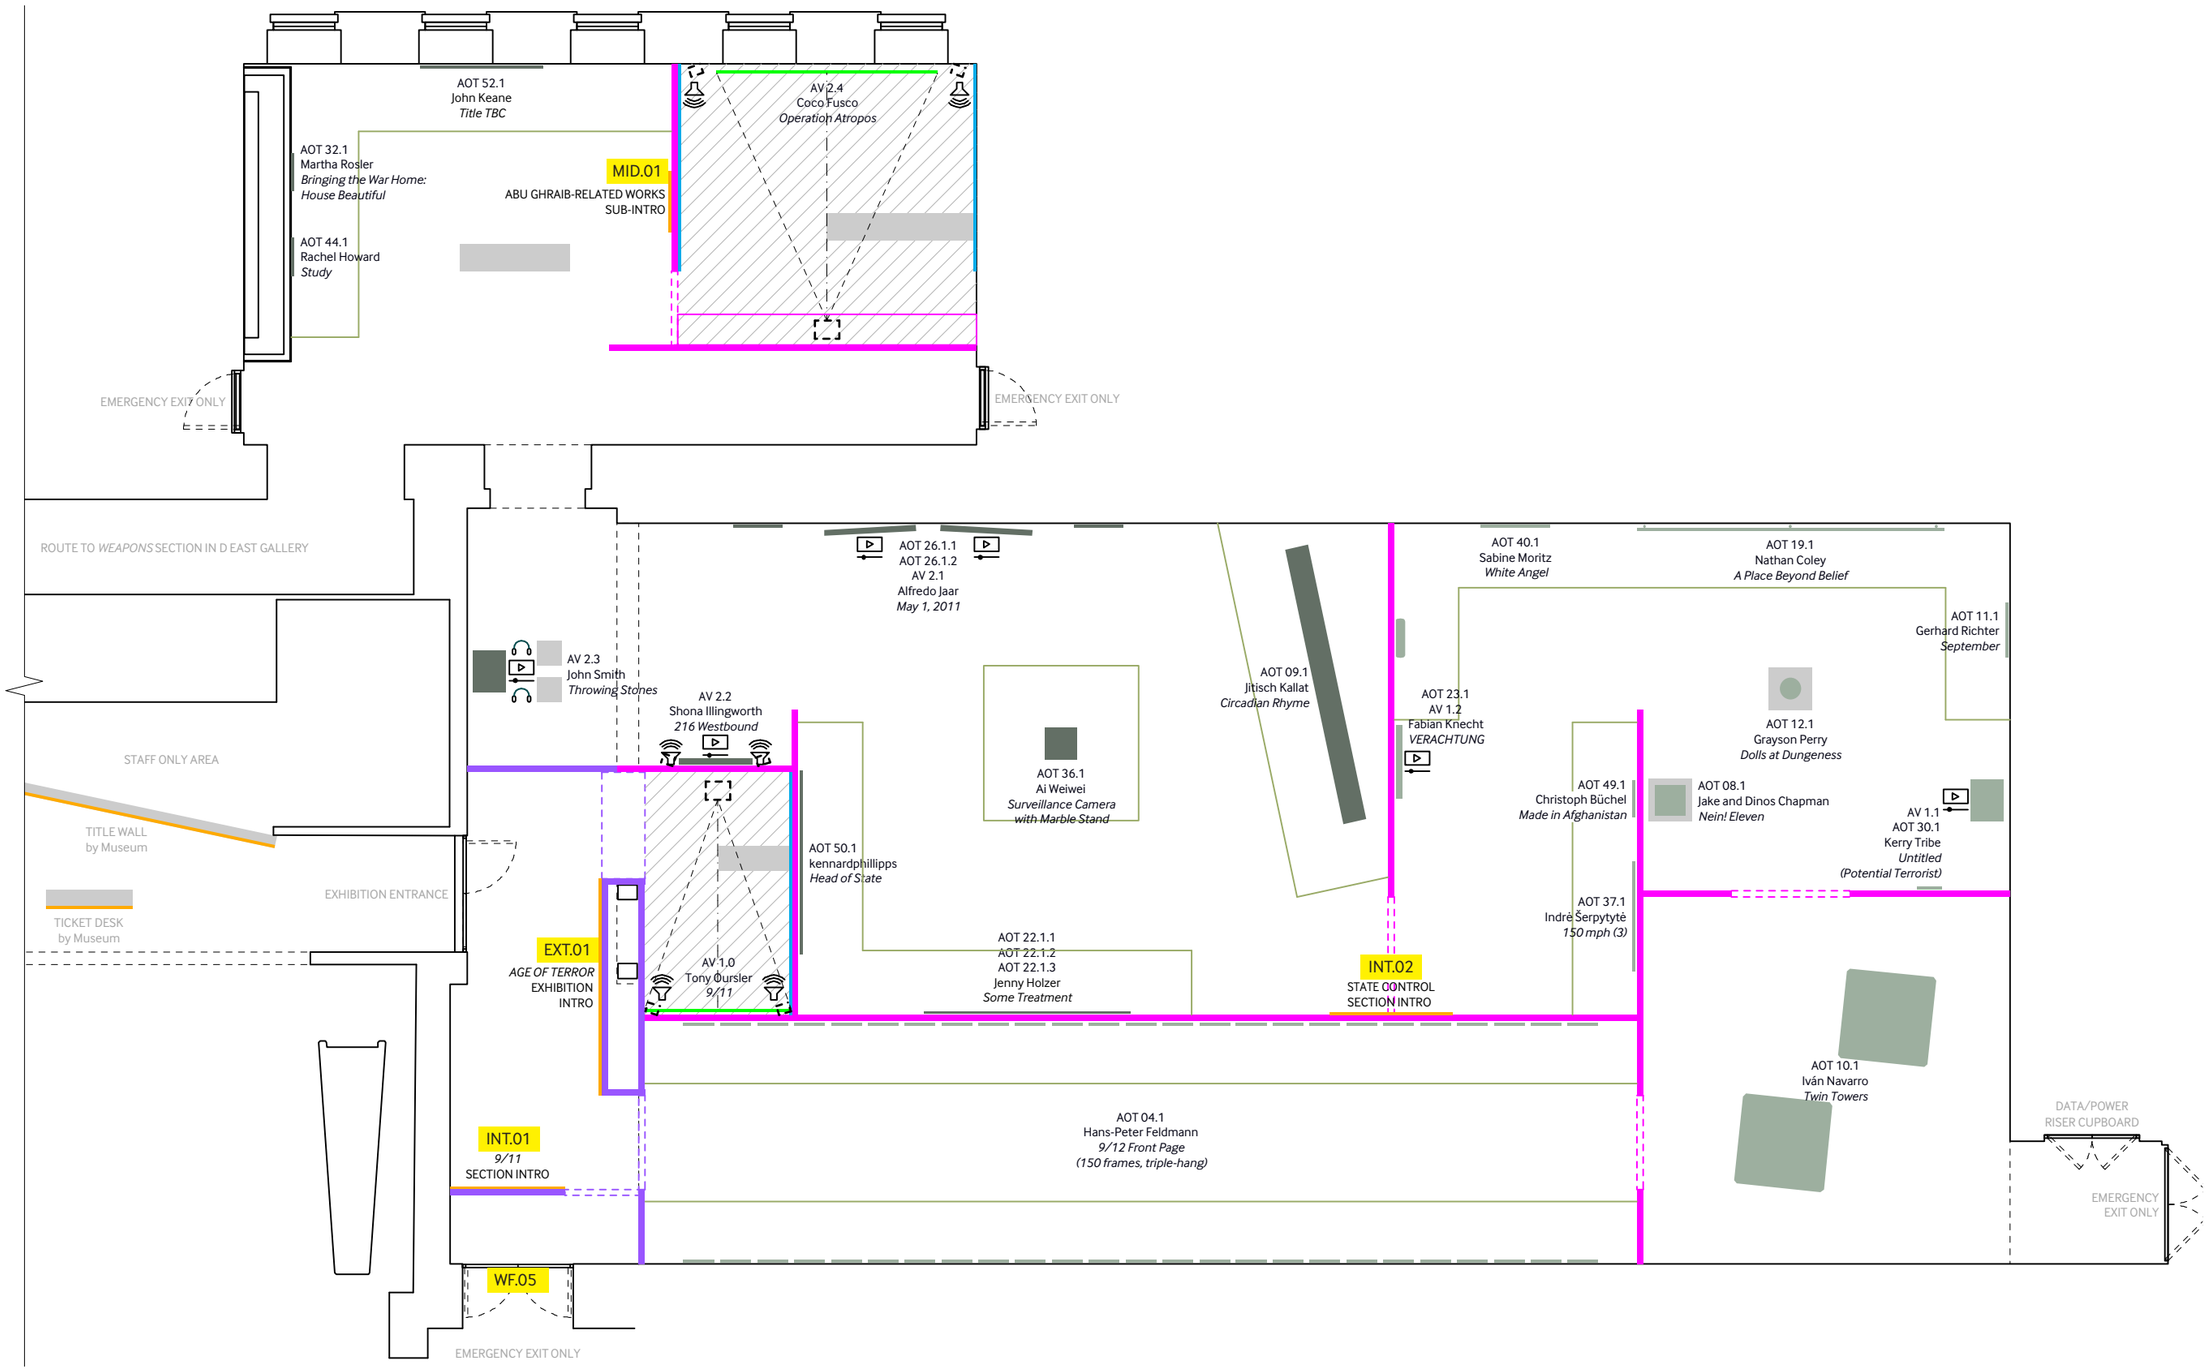

Graphics locations
D36 Gallery and D30 Gallery

To be read in conjunction with graphic schedule
Scale 1:100

Rev:	Reason for issue:	Date:	Issue to:

For tender

Notes:
1 This drawing is not to be used for construction
2. Drawings not to be scaled
3. All dimensions to be checked on site
4. All construction and shop drawings must be submitted for comment prior to commencement of any work.
5. Building Regulations to be checked at the time of design and the appropriate internal/external specialists consulted.

Project title:
Age of Terror

IWM LONDON

Drawn by:
IWM Design
Lambeth Road
London SE1 6HZ
T. 020 7091 3149

Date: **27 June 2017**
Project No. **16-0130**
Drawing Title: **Graphic locations D30 D36**
Scale @ A3: **1:100**
Drawing No. **15**
Revision: