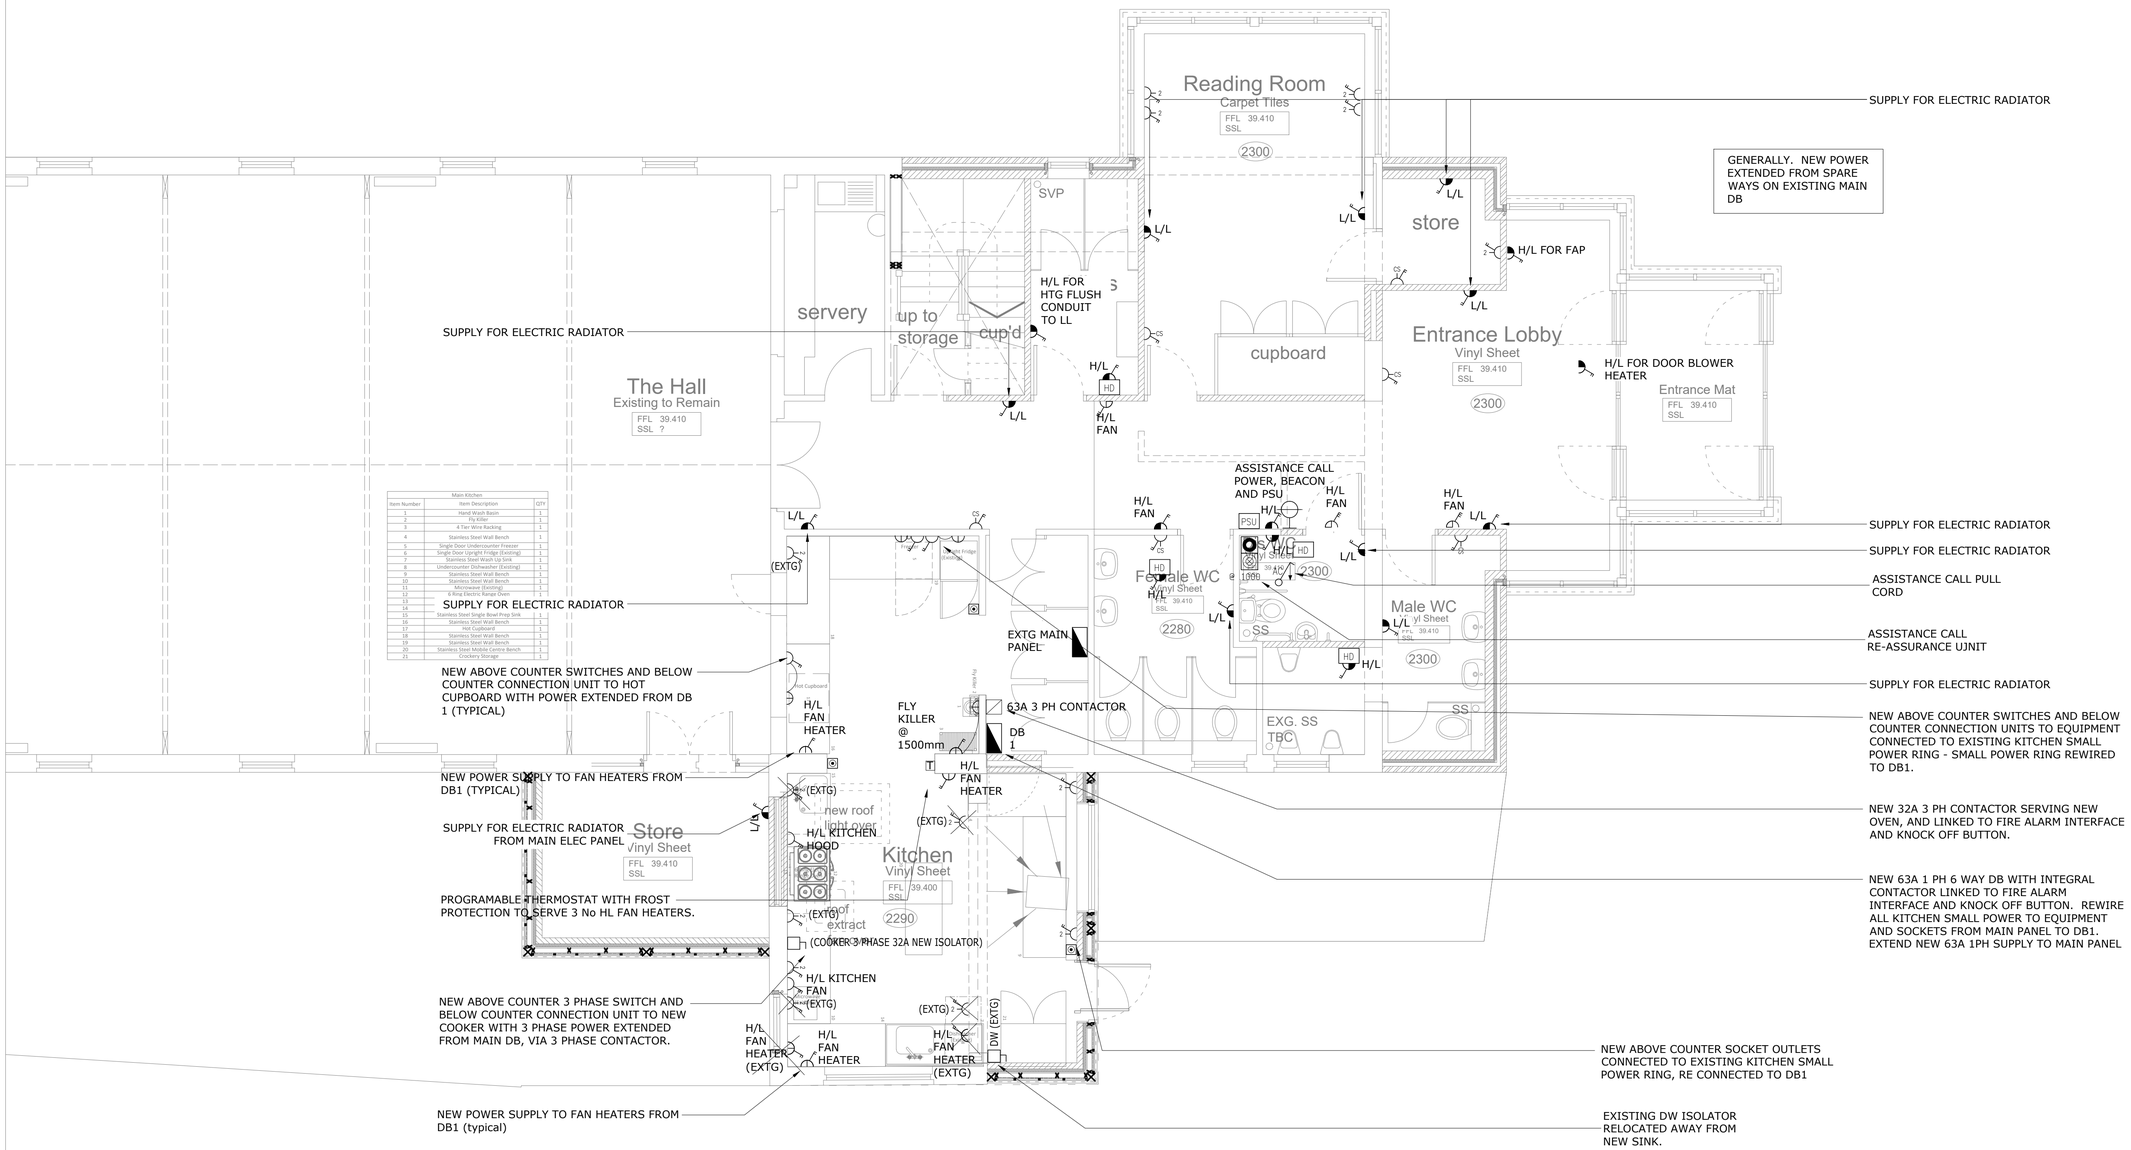

Main Kitchen		
Item Number	Item Description	QTY
1	Hand Wash Basin	1
2	Fly Killer	1
3	4 Tier Wire Racking	1
4	Stainless Steel Wall Bench	1
5	Single Door Undercounter Freezer	1
6	Single Door Upright Fridge (Existing)	1
7	Stainless Steel Wash Up Sink	1
8	Undercounter Dishwasher (Existing)	1
9	Stainless Steel Wall Bench	1
10	Stainless Steel Wall Bench	1
11	Microwave (Existing)	1
12	6 Ring Electric Range Oven	1
13		
14		
15	Stainless Steel Single Bowl Prep Sink	1
16	Stainless Steel Wall Bench	1
17	Hot Cupboard	1
18	Stainless Steel Wall Bench	1
19	Stainless Steel Wall Bench	1
20	Stainless Steel Mobile Centre Bench	1
21	Crockery Storage	1

Notes:

- Do not scale this drawing.
- This drawing is to be read in conjunction with all other relevant drawing issues and specification.
- All building materials, components and workmanship is to comply with the appropriate building regulations, British Standards and codes of practice and the appropriate manufacturers recommendations.
- For all specialist work see relevant drawings.
- Any discrepancies, errors or omissions are to be reported to the project coordinator for further instructions before commencement of works.
- The engineer is not responsible for dimensions, except where shown on their drawings. All setting out information, dimensions, etc., shall be calculated from the architect's drawings. For dimensioned layouts of walls see architect's drawings.

LEGEND

	CLEANER SOCKET OUTLET
	DOUBLE SOCKET OUTLET
	DISTRIBUTION BOARD
	FUSED CONNECTION UNIT WITH TWO POLE SWITCH AND CABLE OUTLET
	FUSED CONNECTION UNIT WITH THREE POLE SWITCH AND CABLE OUTLET
	FUSED CONNECTION UNIT WITH TWO POLE SWITCH
	CONNECTION UNIT
	FUSED CONNECTION UNIT WITH CABLE OUTLET
	ISOLATOR
	EMERGENCY POWER OFF BUTTON
H/L	HIGH LEVEL
L/L	LOW LEVEL
HD	HAND DRYER LOCATION (SPEC BY OTHERS)
	N SOCKET OUTLETS TO BS1363 WITH TWO POLE SWITCH

Rev	Description	Iss	Chk	Date
T2	TENDER ISSUE. KITCHEN AND STORE WORKS ADDED	BH		20.07.20
T1	TENDER ISSUE	BH		06.03.20
P1	PRELIMINARY ISSUE	JC	CC	01.07.19

Client
Wivesfield Parish Council

Project
Wivelsfield Village Hall

Drawing
Ground Floor Plan - Power Layout

Scale @ A1
1:50

This bar is 5cm when printed to scale

STATUS
TENDER

crofton
THE HOPPERS
GOBLANDS FARM BUSINESS CENTRE
CEMETERY LANE
HADLOW
KENT TN11 0LT
T 01732 850440
E kent@crofton-design.com
W www.crofton-design.com
Consulting Engineers
London | Kent | East Sussex

Job No.	Drg. No.	Rev
18206	E-3001	T2

18206-CFN-00-00-DR-E-3001-D4-T2