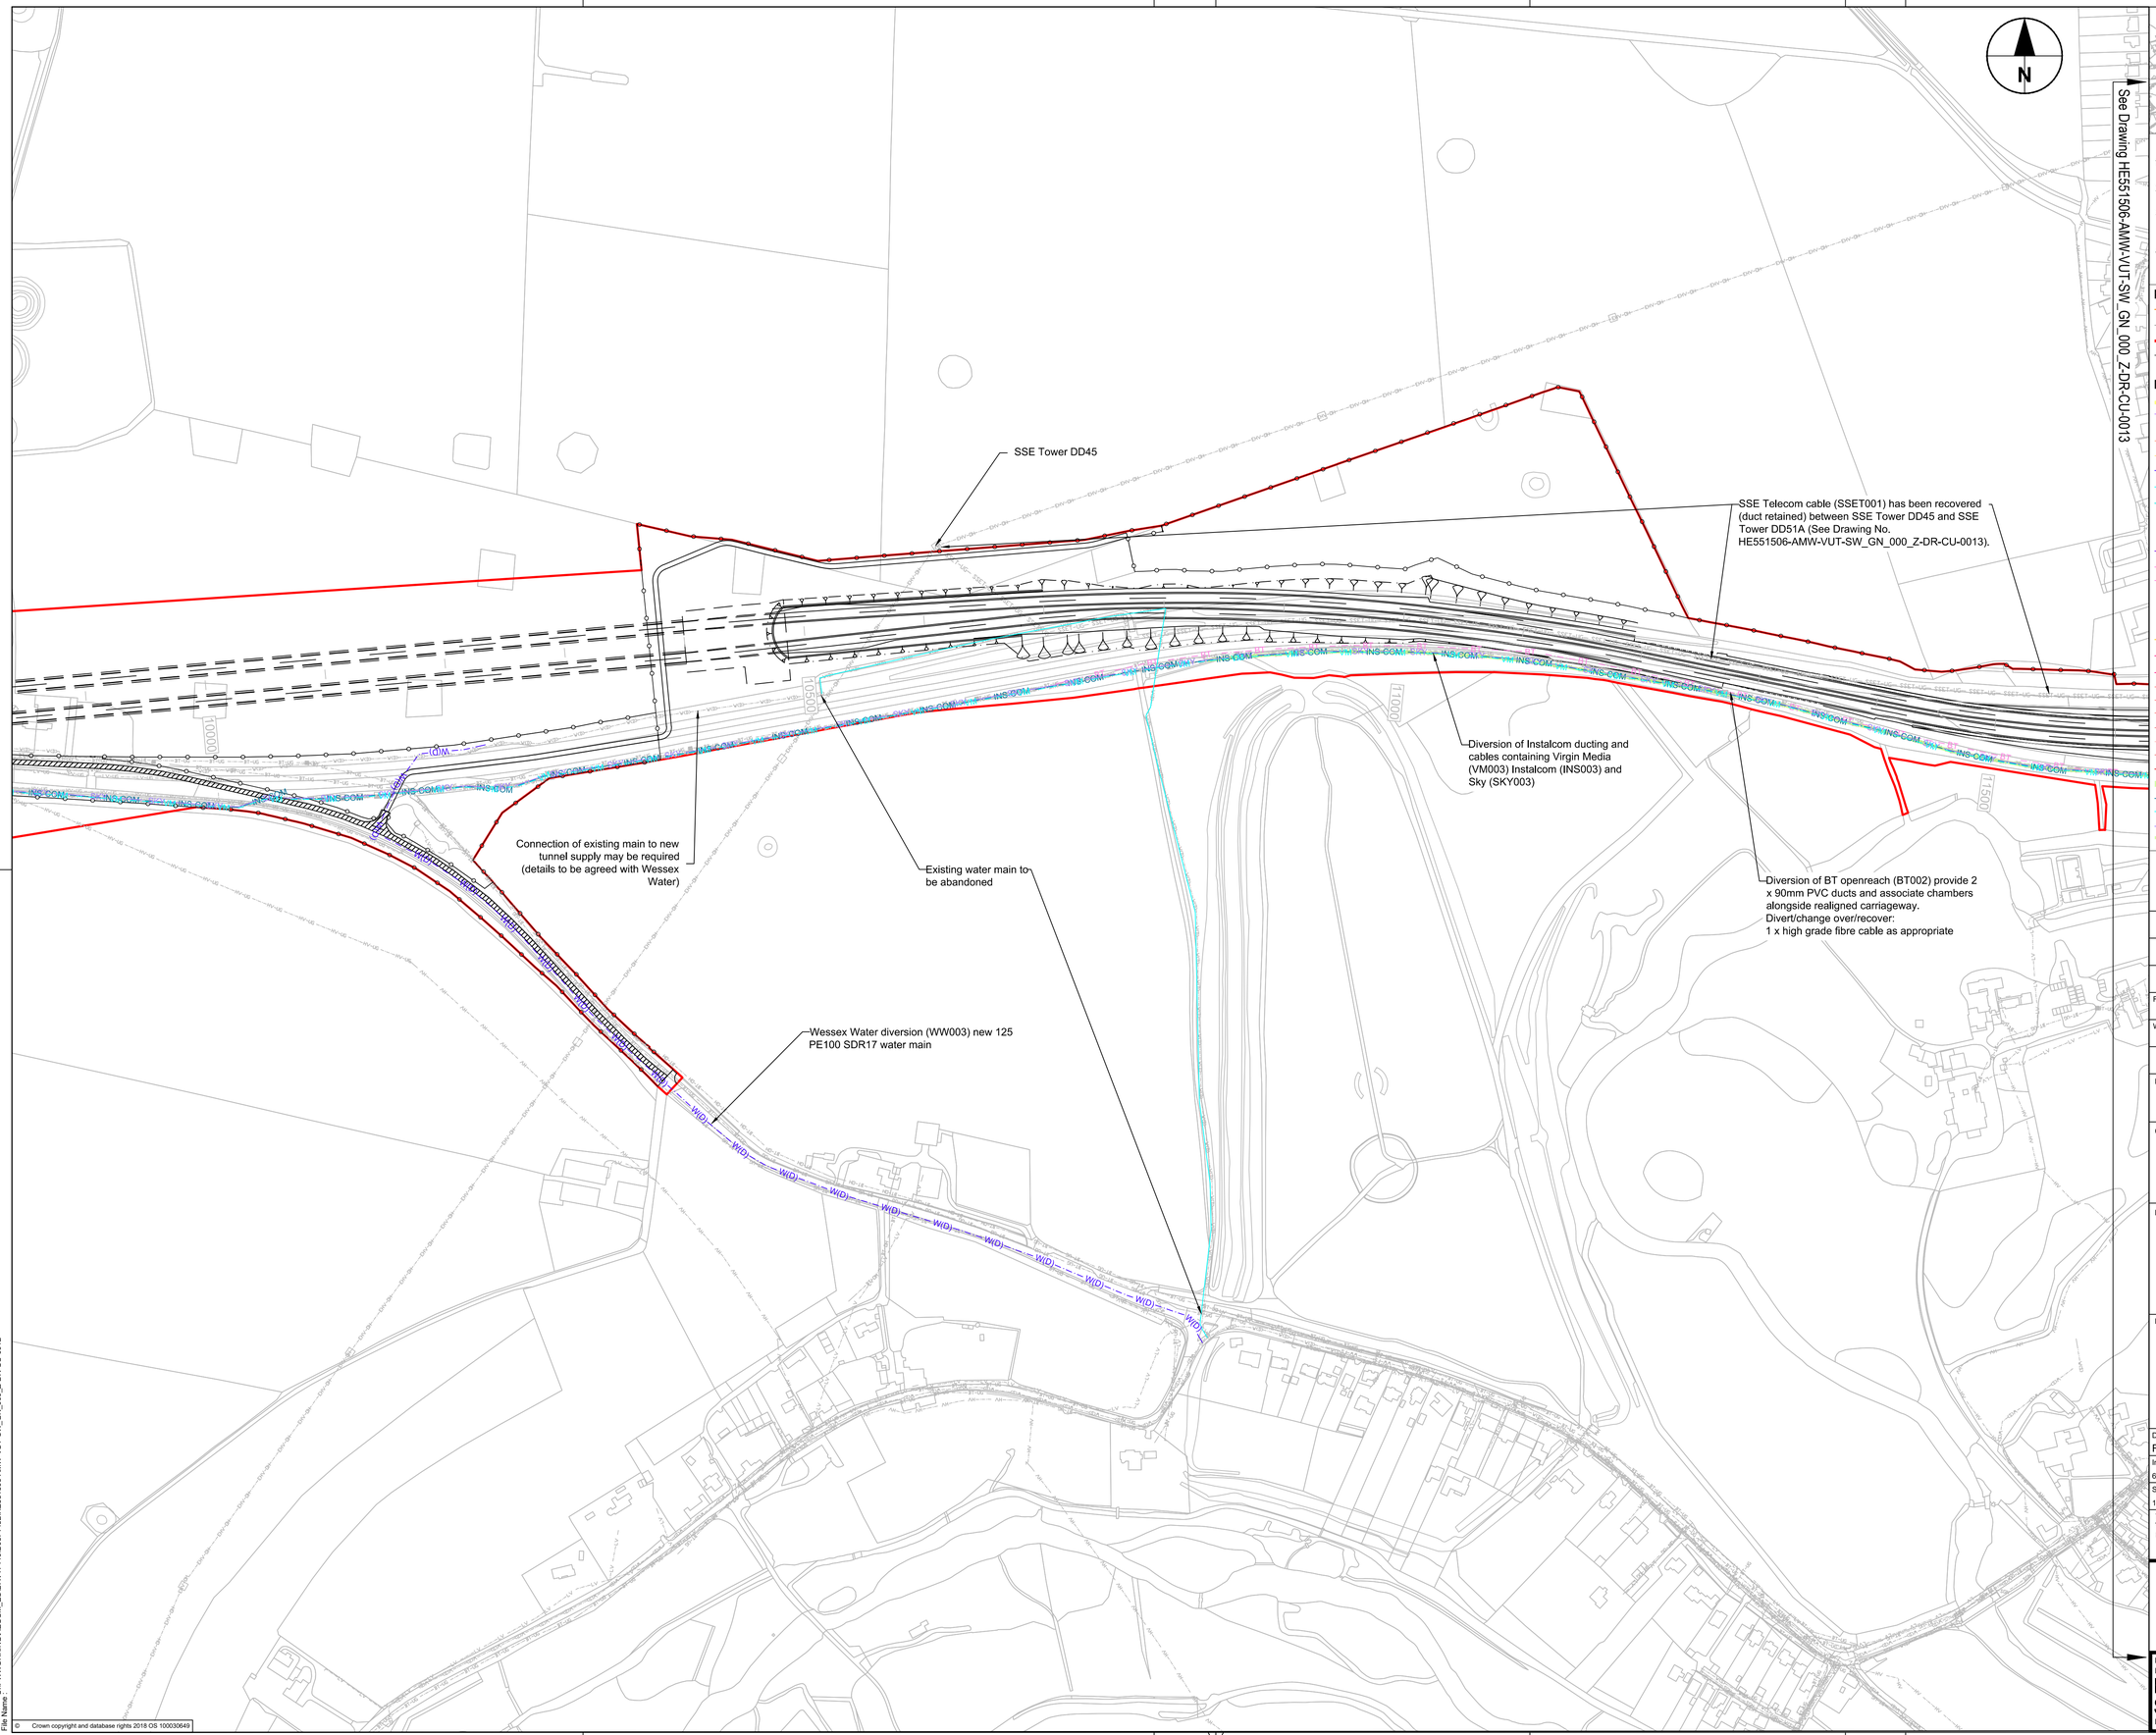

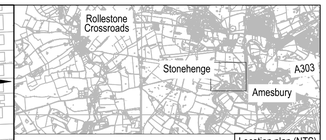

Location plan (NTS)

1. THIS DRAWING WILL BE READ IN CONJUNCTION WITH ALL OTHER RELEVENT DOCUMENTATION.
2. DO NOT SCALE FROM THIS DRAWING, USE ONLY PRINTED DIMENSIONS.
3. ALL DIVERSIONARY WORKS SHOWN ARE BASED ON NRSWA C3 RETURNS AND ARE SUBJECT TO CHANGE AT NRSWA C4.
4. ALL BT WORKS TO BE UNDERTAKEN BY BT UNLESS AGREED OTHERWISE BETWEEN BT AND CONTRACTOR.

Key

- Proposed contours
- All existing utilities shown in grey
- Proposed boundary of the site
- General fencing exact type to be confirmed
- Proposed hedge

Diversions

- Utilities Affected by Infill
- Esso Petroleum
- 300mm Protection Slab
- Wessex Water - Foul Sewer
- Wessex Water - Rising Main
- Wessex Water - Water Main
- Wessex Water - Water Main Temporary Diversion
- Wessex Water - Water Main To Be Abandoned
- Wessex Water - Proposed Anchor Block
- Wessex Water - New SV
- Wiltshire Council Street Lighting
- BT Openreach - Overhead
- BT Openreach - Underground
- BT Openreach - Pole
- BT Openreach - Joint Box
- BT Openreach - Manhole
- Southern Gas Networks
- SSE Extra High Voltage - Overhead
- SSE Extra High Voltage - Underground
- SSE High Voltage - Overhead
- SSE High Voltage - Underground
- SSE High Voltage
- SSE Low Voltage - Overhead
- SSE Low Voltage - Underground
- SSE Low Voltage
- SSE Telecom - Underground
- Instalcom (shared) Ducts containing:
- Instalcom Cable
- Virgin Media Cable
- Sky Cable
- Instalcom Temporary Diversion

Revision Details	By / Check	Date	Suffix
For Tender, 6 April 2020	RD / IM	25/05/21	P01
WW Option 1 removed	RD / IM	07/06/21	P02

Purpose of issue: FOR TENDER

Client: highways england

Project Title: A303 Amesbury to Berwick Down

Drawing Title: PROPOSED STATUTORY UNDERTAKERS UTILITIES MAIN WORKS SHEET 5 OF 6

Designed	Drawn	Checked	Approved	Date
RD	RD	SJ	IM	07/06/21

Internal Project No. 60541439	Suitability D2
Scale @ A1 1:2500	Zone Scheme Wide

THIS DOCUMENT HAS BEEN PREPARED PURSUANT TO AND SUBJECT TO THE TERMS OF AmW'S APPOINTMENT BY ITS CLIENT. AmW ACCEPTS NO LIABILITY FOR ANY USE OF THIS DOCUMENT OTHER THAN BY ITS ORIGINAL CLIENT OR FOLLOWING AmW'S EXPRESS AGREEMENT TO SUCH USE, AND ONLY FOR THE PURPOSES FOR WHICH IT WAS PREPARED AND PROVIDED.

Highways England Project Office
Temple Quay House
2 The Square, Temple Quay
Bristol, BS1 6HA

AmW
AECOM + mace + WSP

Drawing Number				Rev
Highways England PIN	Originator		Volume	
HE551506	AMW		VUT	P02
SW_GN_000_Z		DR	CU 0012	
Location		Type	Role Number	

© Crown copyright and database rights 2018 OS 100030649

Plot Time: 10:00
Plot Date: 25 MAY 2021 14:38:38
Plot Name: C:\WORKING\AECOM_EU\DAV\17440\D0371452\HE551506-AMW-VUT-SW_GN_000_Z-DR-CU-0012
File Name: HE551506-AMW-VUT-SW_GN_000_Z-DR-CU-0012