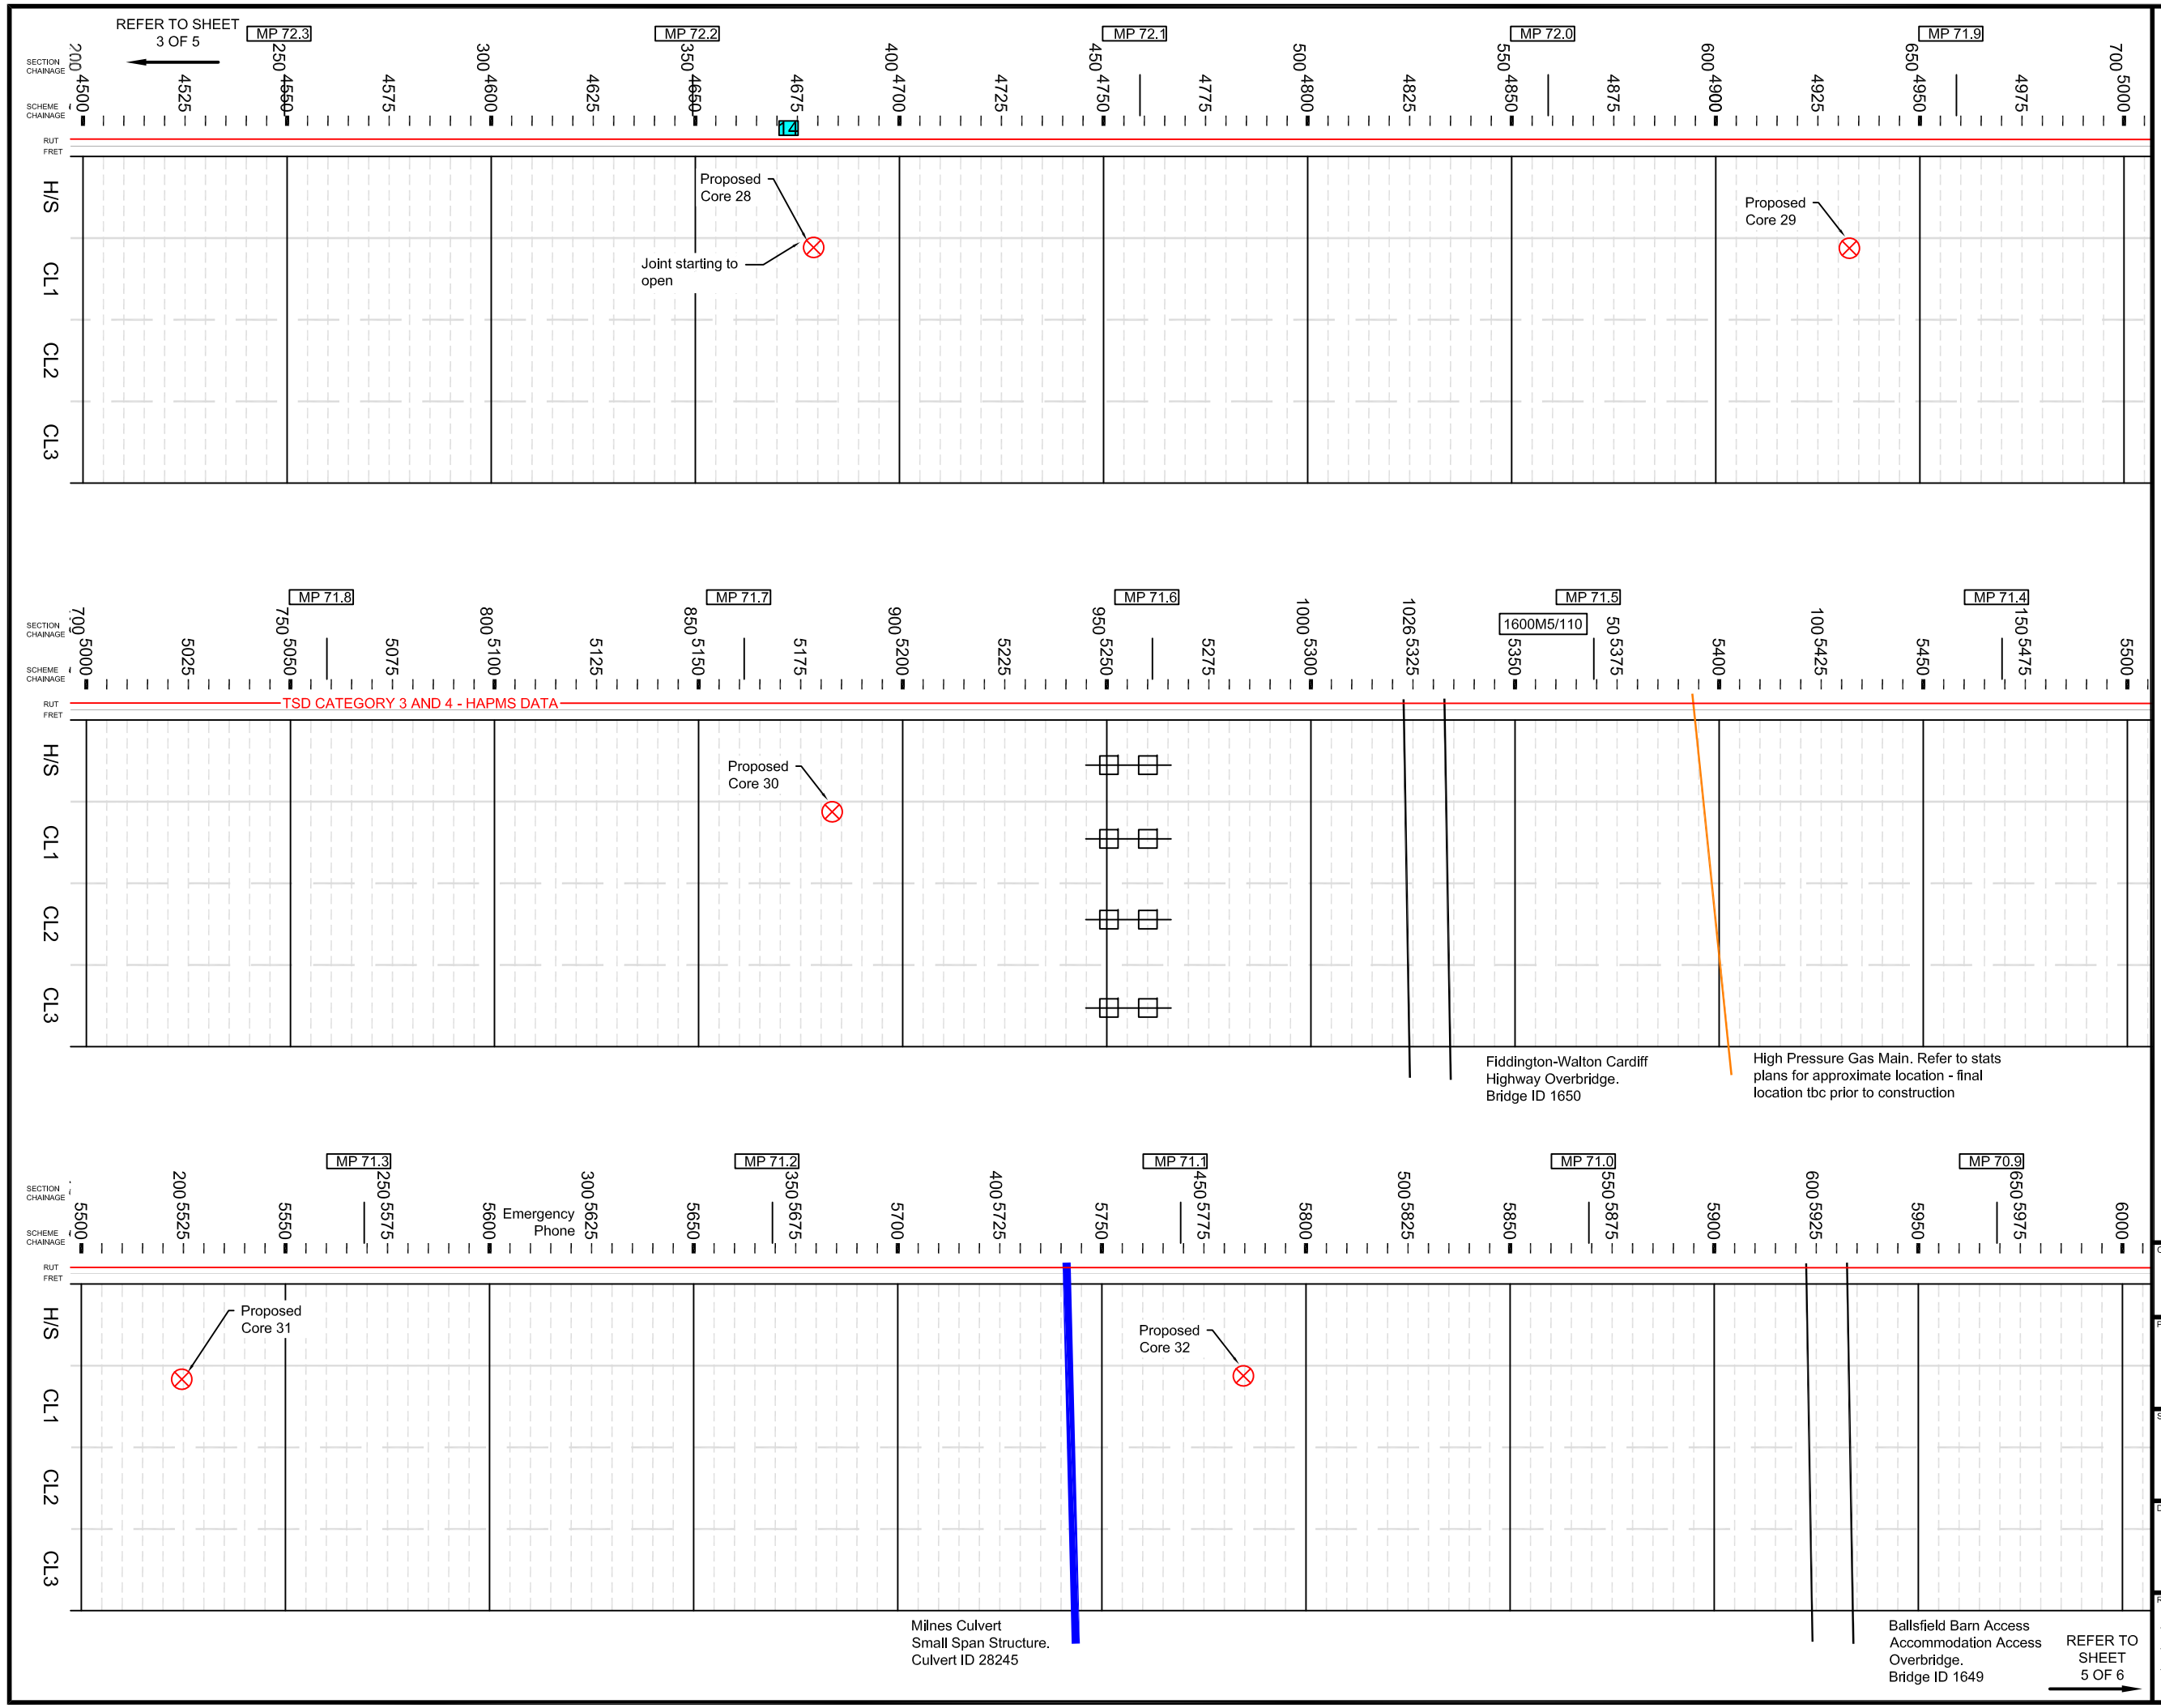

KEY

EXISTING DEFECTS

Slight / Medium / Wide	Longitudinal Crack
	Crazing
	Rut
	Loops
	Core Sample Position
	Pothole
	Surface Change
S M W	Open Joint
1	Photo Reference

CLIENT

highways england

PROJECT

M5 J10-9 NB MP 76.8-69.5

STATUS

Pavement Defects and Core Location Plan

DRAWING NUMBER

004
Sheet 4 of 6

Revision History

Rev	By	Date	Notes
A	JCM	10/02/2020	First Issue - VM