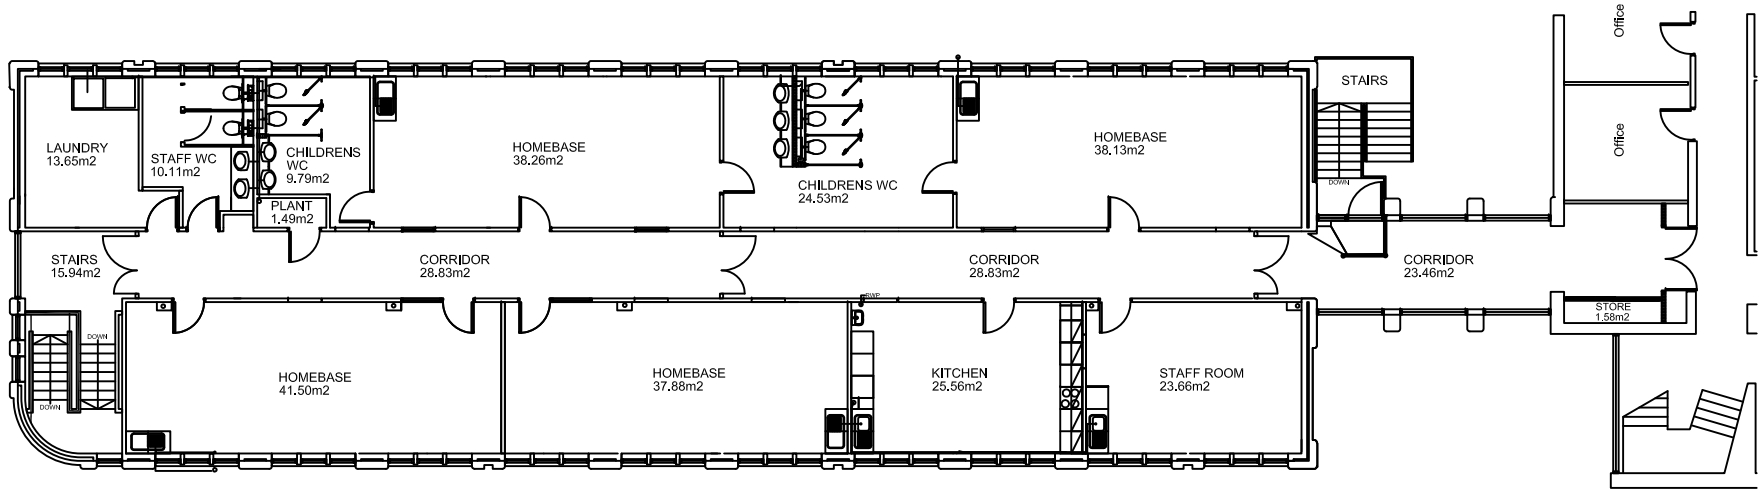

FIRST FLOOR

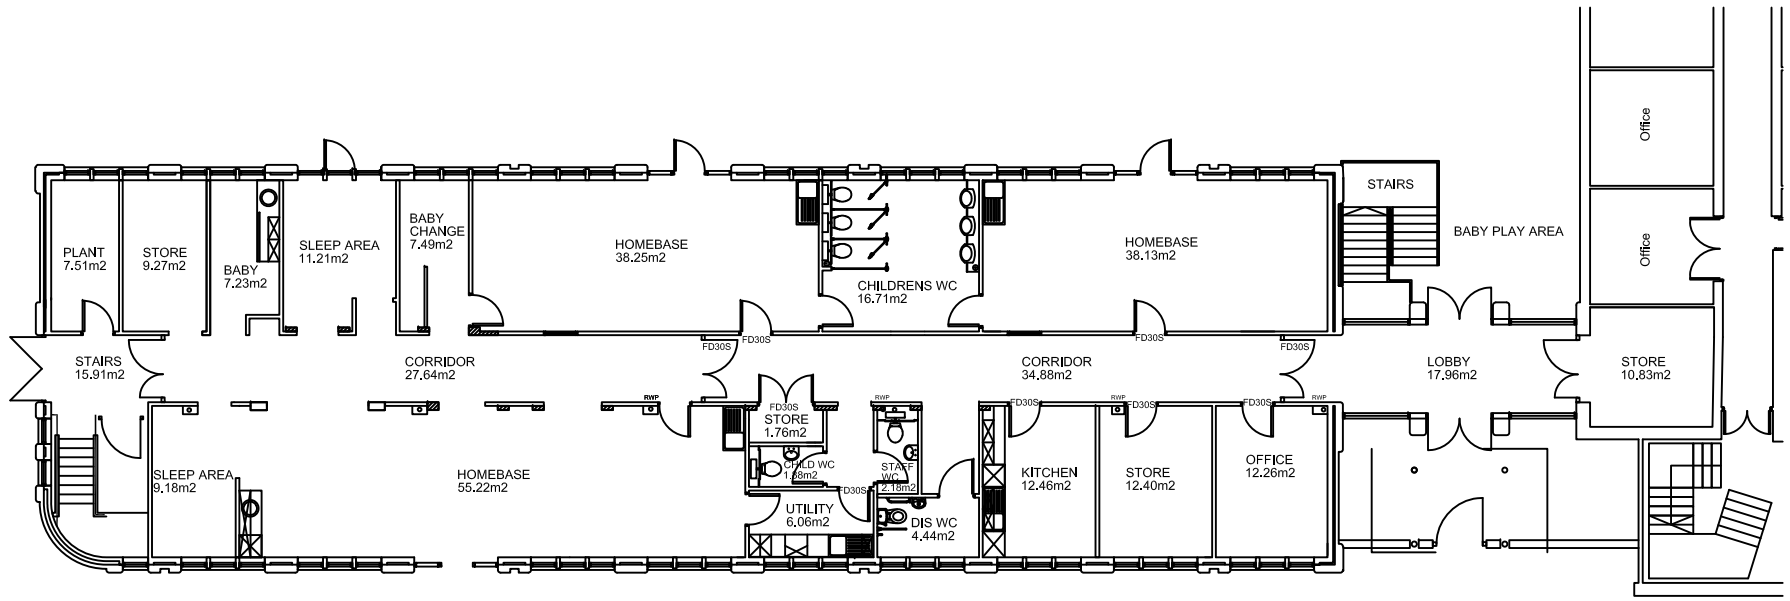

GROUND FLOOR

Issue	Date	By	Remarks

Status RECORD DRAWING

Science & Technology Facilities Council
Rutherford Appleton Laboratory

Building Projects Group

Rutherford Appleton Laboratory
Harwell Science and Innovation Campus
Didcot, OX11 0QX
Tel +44(01)235 445614
Fax +44(01)235 445714

Title
Rutherford Appleton Laboratory
Building R31
Nursery Room Areas

Building	R31	Job No.	Disc B
Drawn	AMS	Chkd	Scale
Date	7-2-18	Appd	1:200
Number	R31 AREAS		Issue A

© STFC 2017 A3

PLOT FILE MANDE