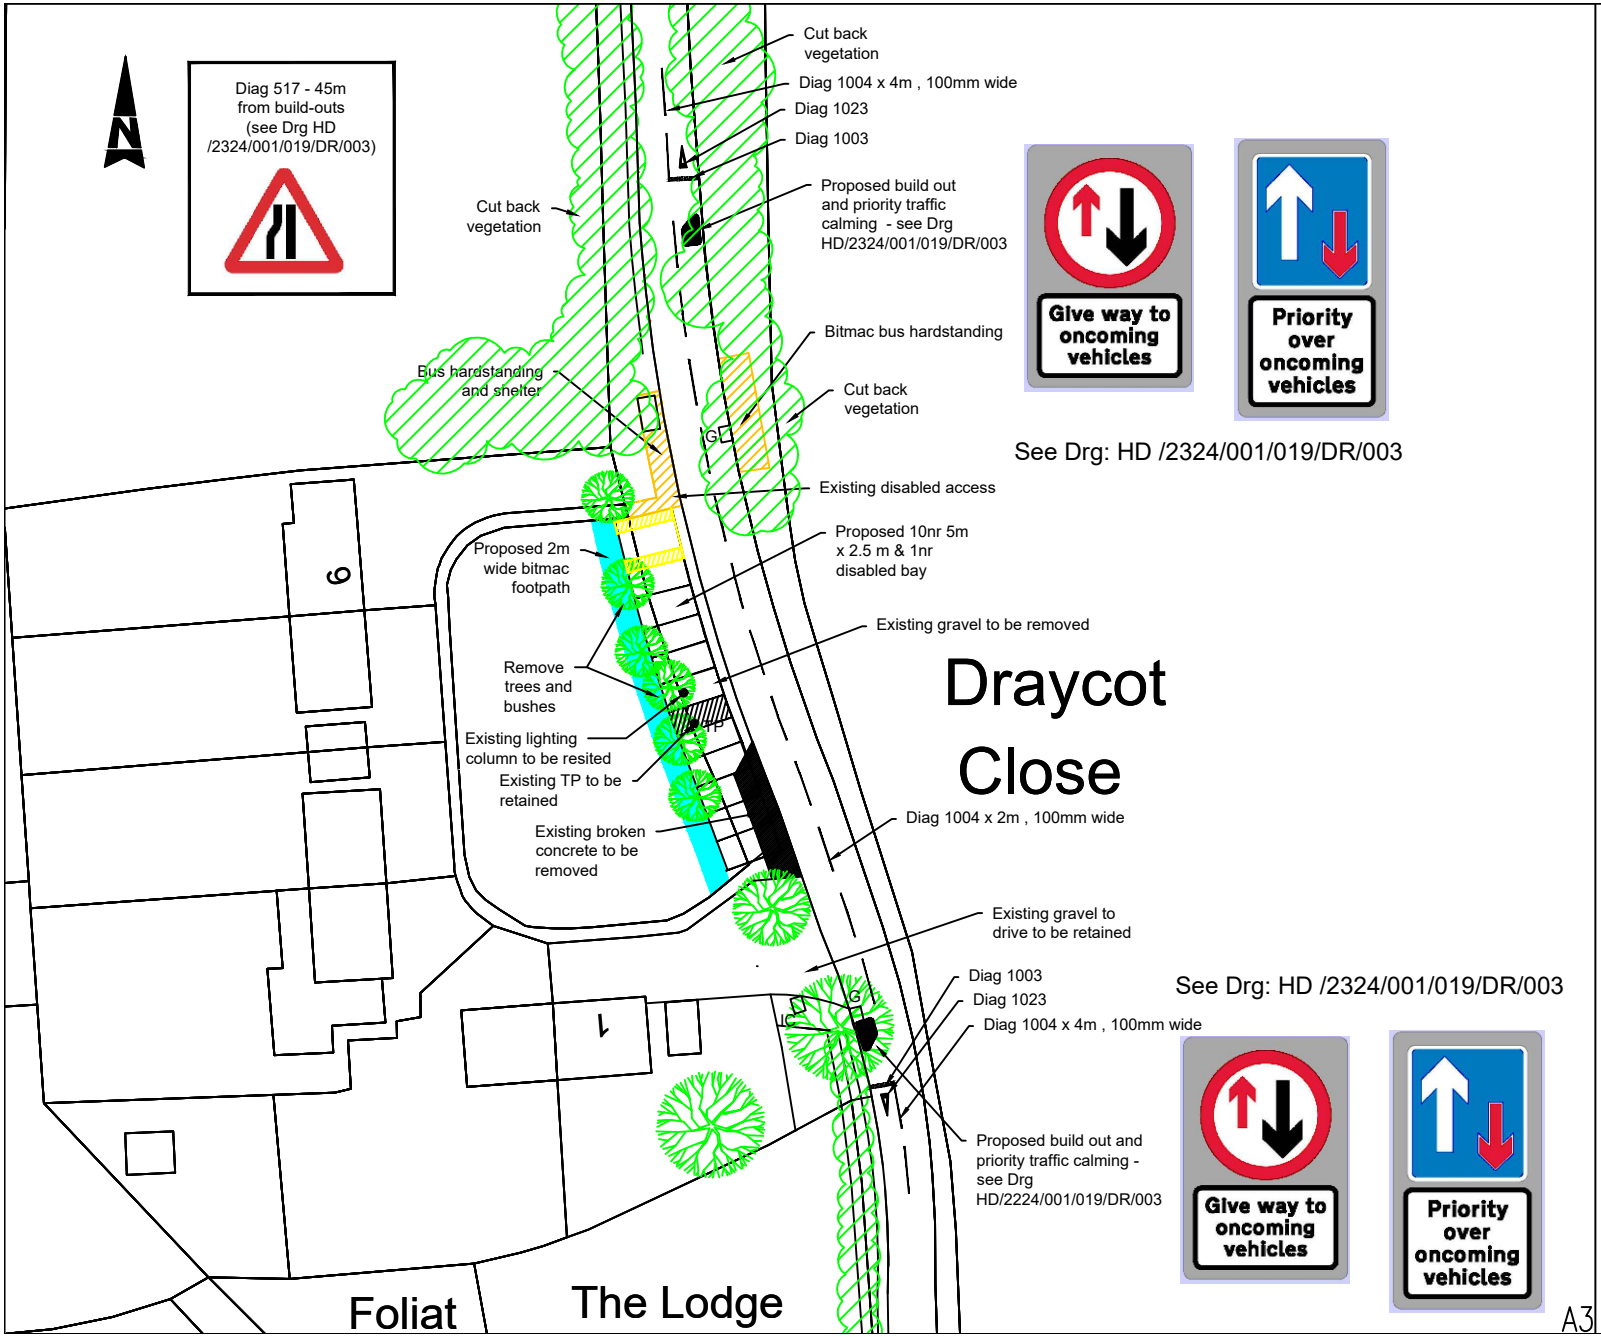

REVISIONS	
1.0	FIRST ISSUE

Key:

Proposed 5m x 2.5m parking bays

Proposed 2m wide bitmac footpath

Proposed traffic build out (see Drg HD /2324/001/019/DR/003

See Drg HD/2324/001/019/DR/004 for footpath and parking area construction detail

Notes:

Limits of works are approximate and are to be agreed on site with a Swindon BC Supervisor

Existing vegetation to be cut back where possible in order to improve sight lines

Traffic Management to be in accordance with Chapter 8 of the TSRG and in agreement with the SBC Streetworks team

All signs to be in accordance with Chapter 3, Regulatory Signs, of the Traffic Signs Manual

Road markings to be in accordance with Chapter 5, Road Markings, of the Traffic Signs Manual

Services: Virgin Media ducts are within the works. The contractor shall take all necessary measures to ensure that no conflict with any existing services takes place during the works

This map is reproduced from Ordnance Survey material with the permission of Ordnance Survey on behalf of the Controller of Her Majesty's Stationery Office © Crown copyright. Unauthorised reproduction infringes Crown copyright and may lead to prosecution or civil proceedings. Swindon Borough Council 100024296 (2024).

SWINDON BOROUGH COUNCIL

Highways Design
Wat Tyler House West,
Beckhampton Street,
Swindon,
SN1 2JH
Telephone (01793) 445500

HIGHWAYS DESIGN

Project:
DRAYCOT CLOSE
PARKING BAY WORKS

Title:
CAR PARK , BUILD OUTS & SIGNAGE

Scale	Drawn	Checked	Date
N.T.S	MSW	DSW	OCT 24
Drawing no. HD/2324/001/019/DR/001			Revision 1.0