SITE LOCATION PLAN
Scale 1:1250

0 20 40 60 80 100M

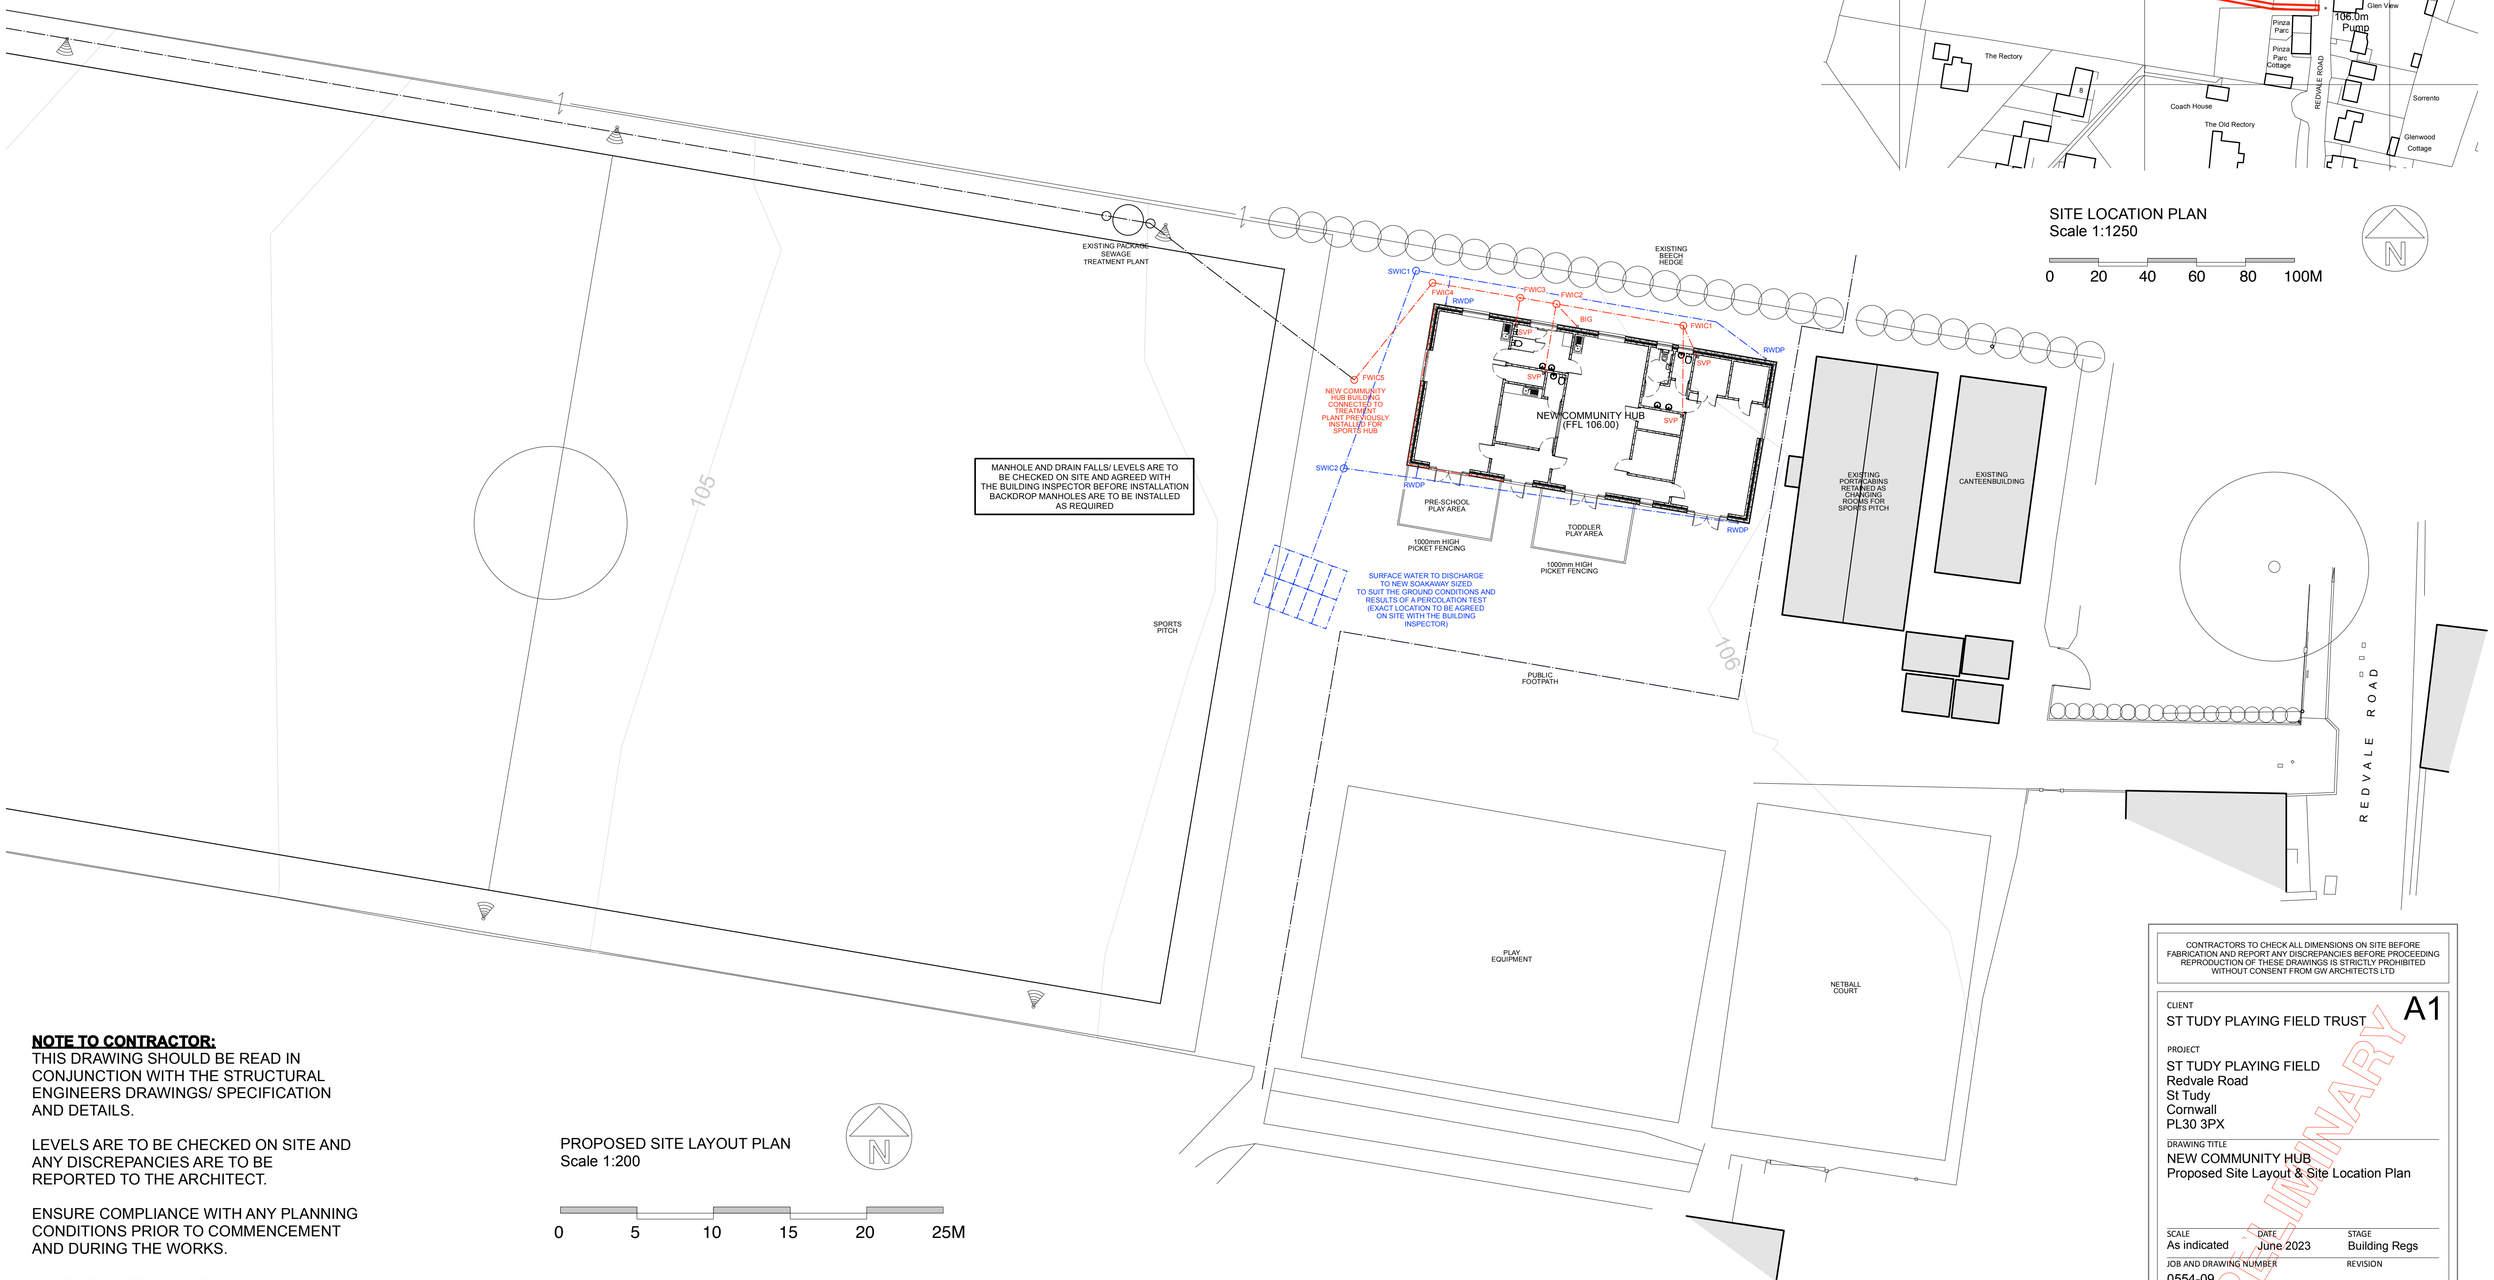

PROPOSED SITE LAYOUT PLAN
Scale 1:200

0 5 10 15 20 25M

NOTE TO CONTRACTOR:
THIS DRAWING SHOULD BE READ IN CONJUNCTION WITH THE STRUCTURAL ENGINEERS DRAWINGS/ SPECIFICATION AND DETAILS.

LEVELS ARE TO BE CHECKED ON SITE AND ANY DISCREPANCIES ARE TO BE REPORTED TO THE ARCHITECT.

ENSURE COMPLIANCE WITH ANY PLANNING CONDITIONS PRIOR TO COMMENCEMENT AND DURING THE WORKS.

REFER TO SITE LAYOUT DRAWING FOR FOUL AND SURFACE WATER DRAINAGE PROPOSALS

PLEASE NOTE THAT THIS PLAN IS SUBJECT TO BUILDING REGULATION APPROVAL

CONTRACTORS TO CHECK ALL DIMENSIONS ON SITE BEFORE FABRICATION AND REPORT ANY DISCREPANCIES BEFORE PROCEEDING
REPRODUCTION OF THESE DRAWINGS IS STRICTLY PROHIBITED WITHOUT CONSENT FROM GW ARCHITECTS LTD

CLIENT
ST TUDY PLAYING FIELD TRUST

A1

PROJECT
ST TUDY PLAYING FIELD
Redvale Road
St Tudy
Cornwall
PL30 3PX

DRAWING TITLE
NEW COMMUNITY HUB
Proposed Site Layout & Site Location Plan

SCALE	DATE	STAGE
As indicated	June 2023	Building Regs

JOB AND DRAWING NUMBER: 0554-09
REVISION:

PRELIMINARY

GW ARCHITECTS LTD
LADFORD MILL SHEBBEAR DEVON EX21 5QY
www.gw-architects.co.uk 01409 281362