-1m 0m 1m 2m 3m 4m 5m

Scale Bar 1:50

If you require clarification of any dimensions please contact:
Mclean Architectural Limited

NOTE:
When printing from PDF, ensure print scaling is set to none.
(File → Print → Page Handling → Page Scaling → None)

A1
SHEET

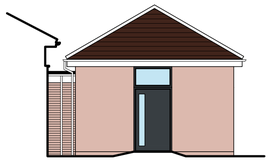

FRONT ELEVATION
Scale 1:100

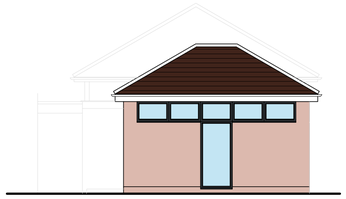

SIDE ELEVATION 01

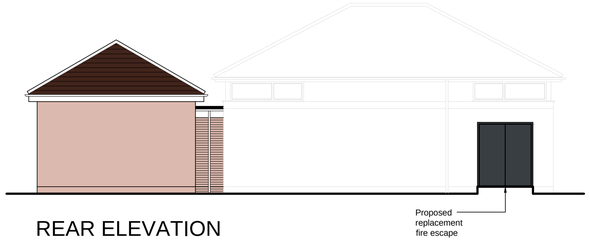

REAR ELEVATION

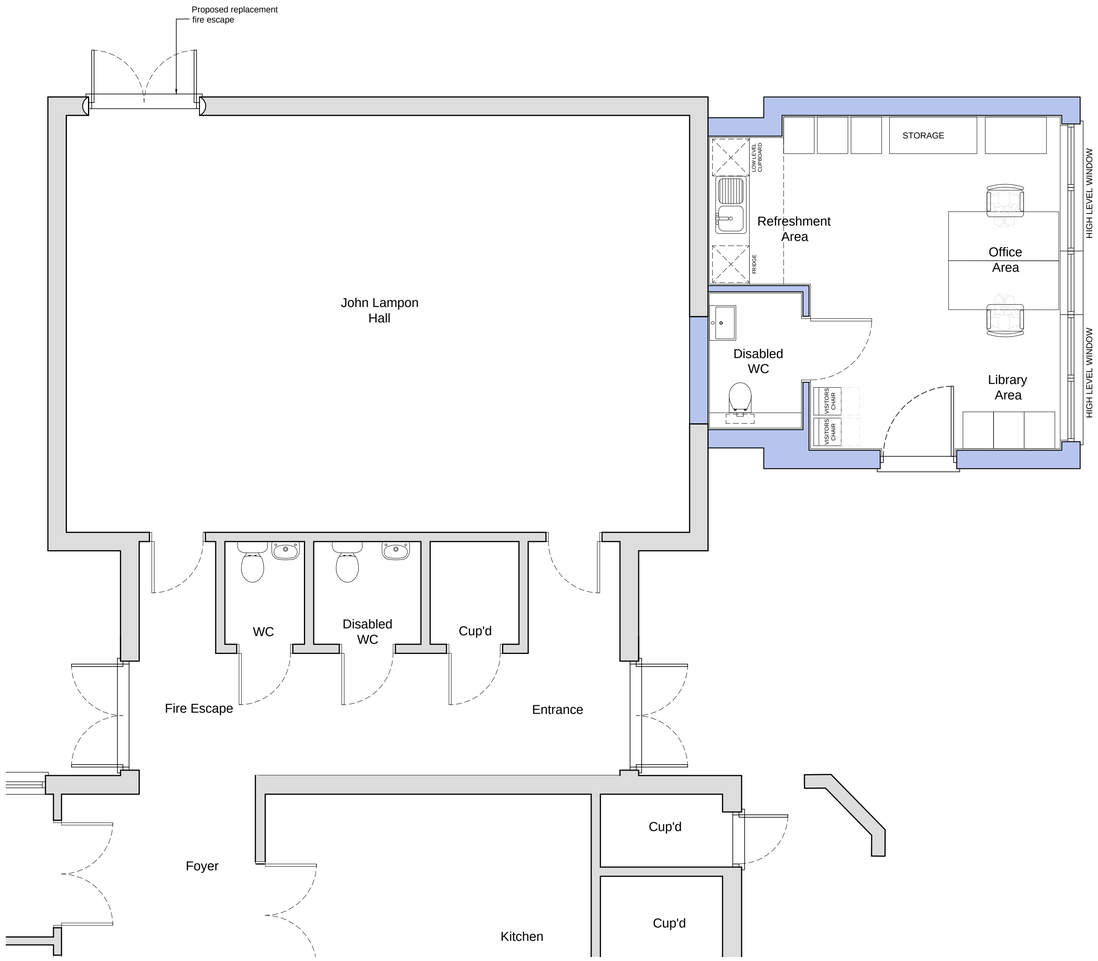

GROUND FLOOR PLAN

rev	date	by	description

PLANNING ISSUE

MCLEAN ARCHITECTURAL
Suite 1
The Treble Tile
Colchester Road
West Bergholt
Colchester
Essex
CO6 3LQ
Tel 01206 241809
studio@mcleanarchitectural.co.uk
www.mcleanarchitectural.co.uk

project: Orpen Hall, Lexden Road,
West Bergholt, Colchester,
Essex, CO6 3BW

drawing title: West Bergholt Community
Hub and Office
Floor Plan and Elevations as Proposed

scale: 1:50
drawn by: SMc
date: January 2023
checked:
drawing no: 1649/P/02
revisions:

This drawing should not be copied or reproduced in whole or in part, nor used in conjunction with any project with or without permission and remains the copyright of Mclean Architectural Limited

CIAT
Registered Practice