114 Proposed GA section AA

SCALE: 1:25

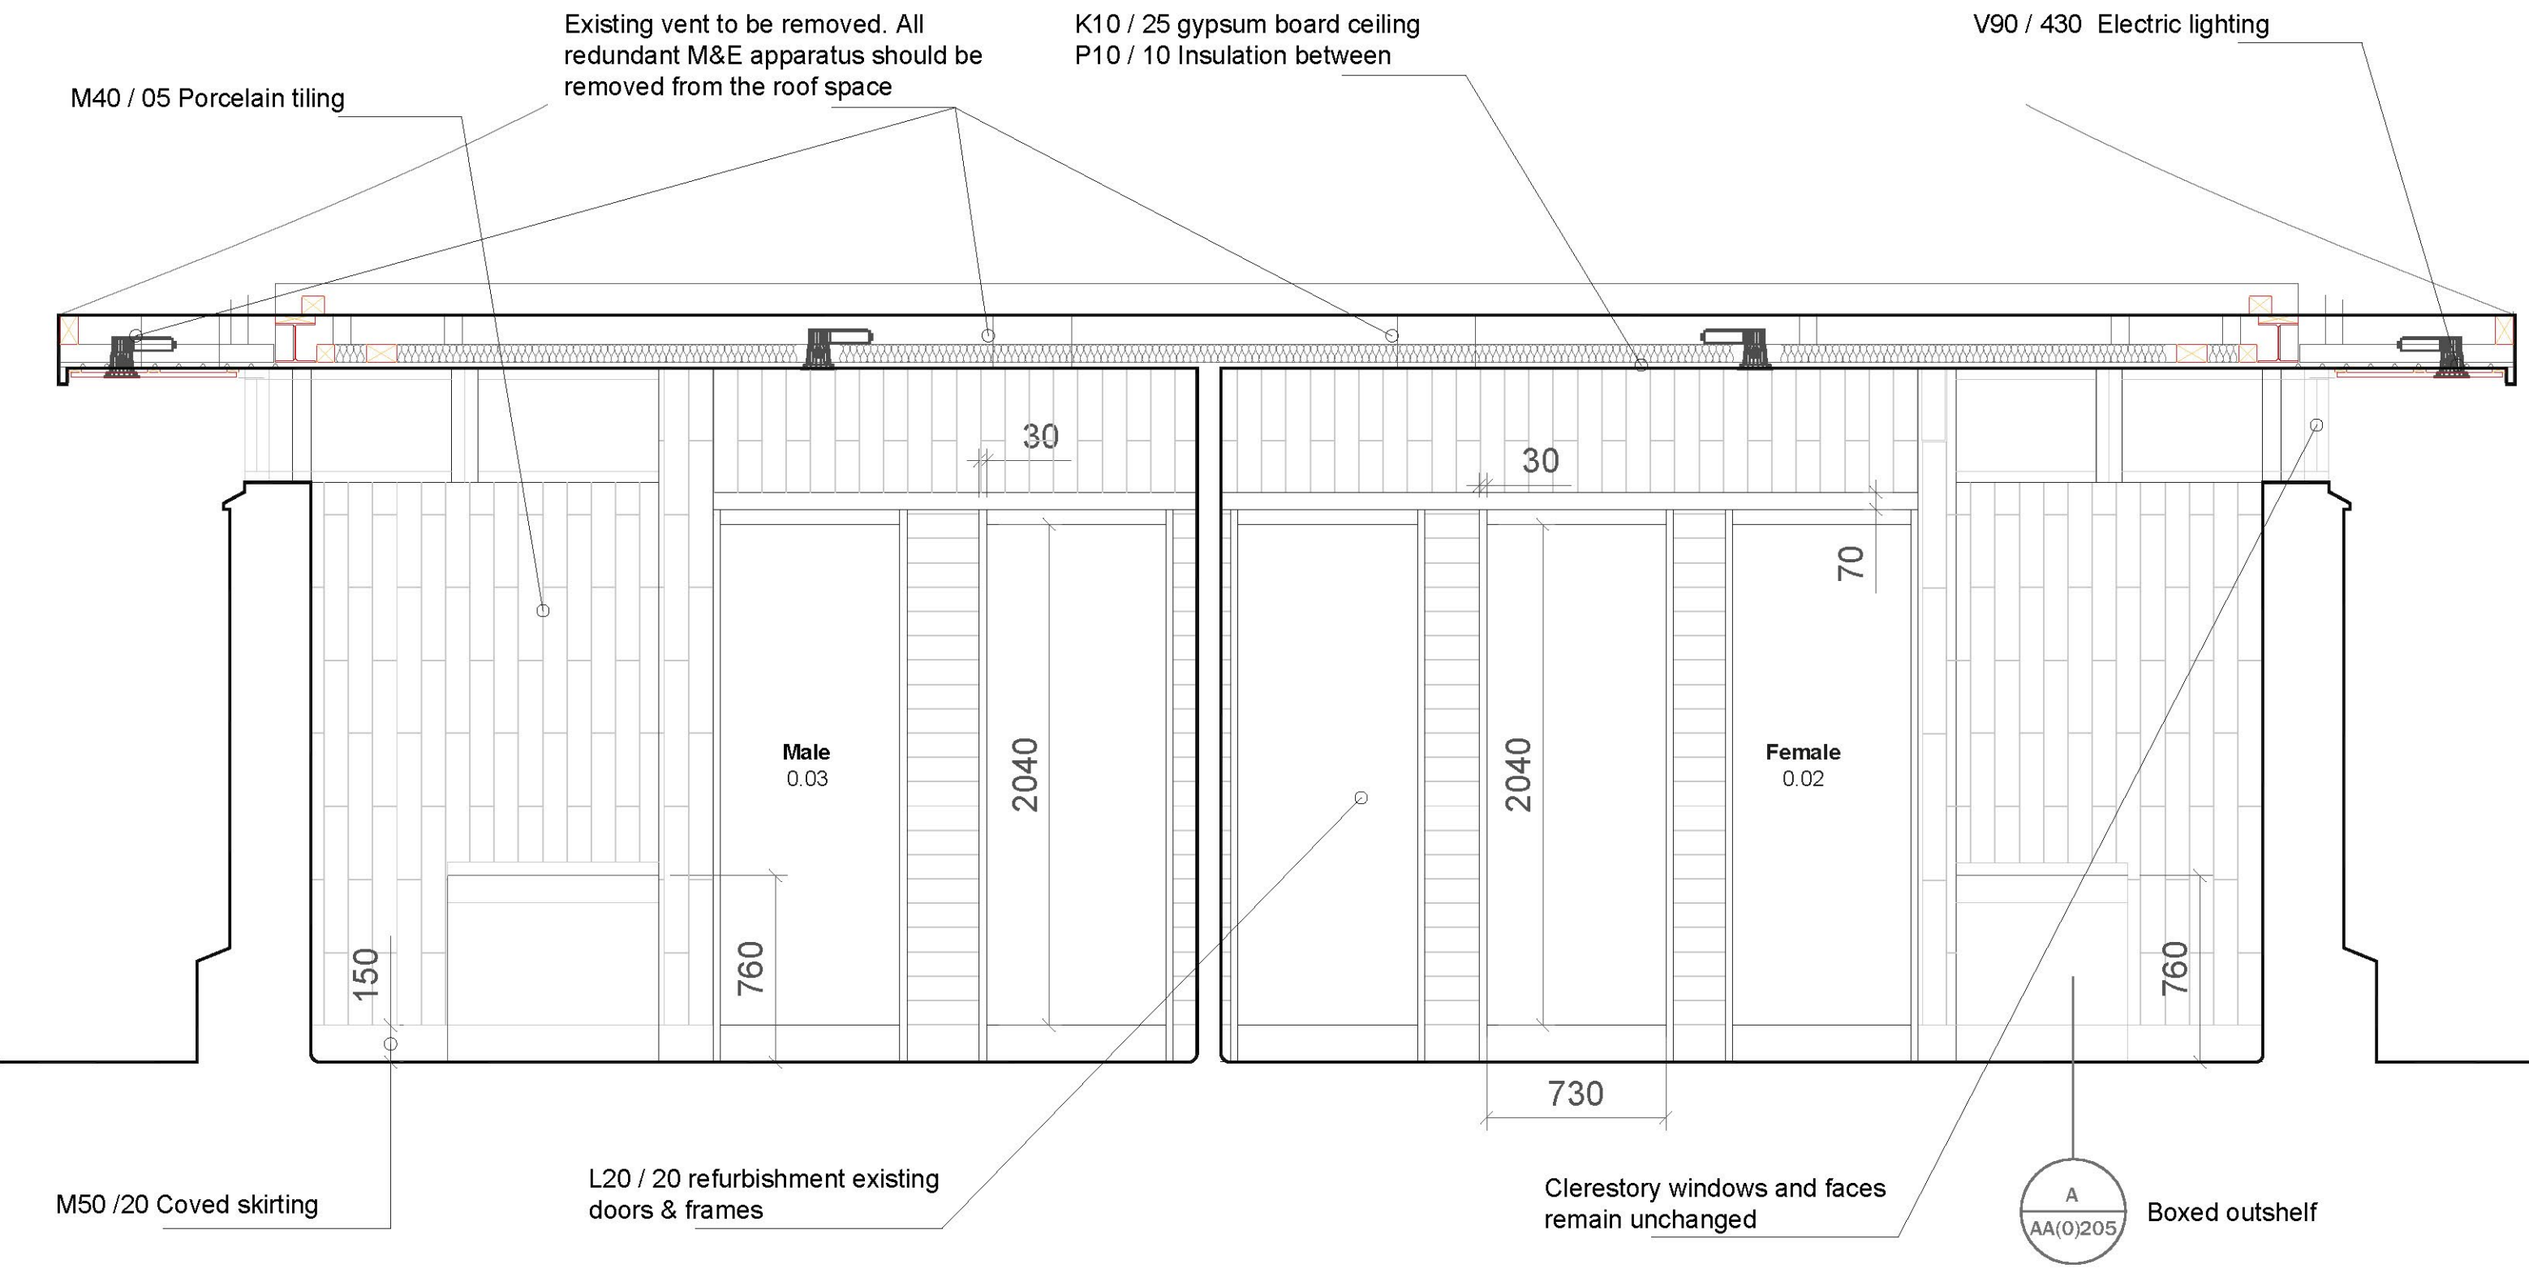

LAVIGNE LONSDALE

www.lavignelonsdale.co.uk

22 Lemon Street,Truro, Cornwall, TR1 2LS & Floor Stable Block, Newton St Loe, Bath, BA2 9BR

t: 01872 273118 (truro)
t: 01225 421539 (bath)
e: info@lavignelonsdale.co.uk
www.lavignelonsdale.co.uk

REV.	DESCRIPTION	INIT.	DATE

CLIENT: Truro City Council

PROJECT: The Green Public WC Facilities

DRAWING TITLE: Proposed GA Section

SCALE: 1:25 @ A3

PROJECT No.: 373

DRAWING No: LL-373-AL(0)114

REVISION: a

DRAWN BY: CB

DATE DRAWN: 16-May-23

CHECKED BY: MK

DRAWING STATUS: d

NORTH

a PRELIMINARY
b ISSUED FOR PLANNING
c ISSUED FOR INFORMATION
d ISSUED FOR TENDER/COSTING
e ISSUED FOR APPROVAL
f ISSUED FOR CONSTRUCTION
g ISSUED AS BUILT