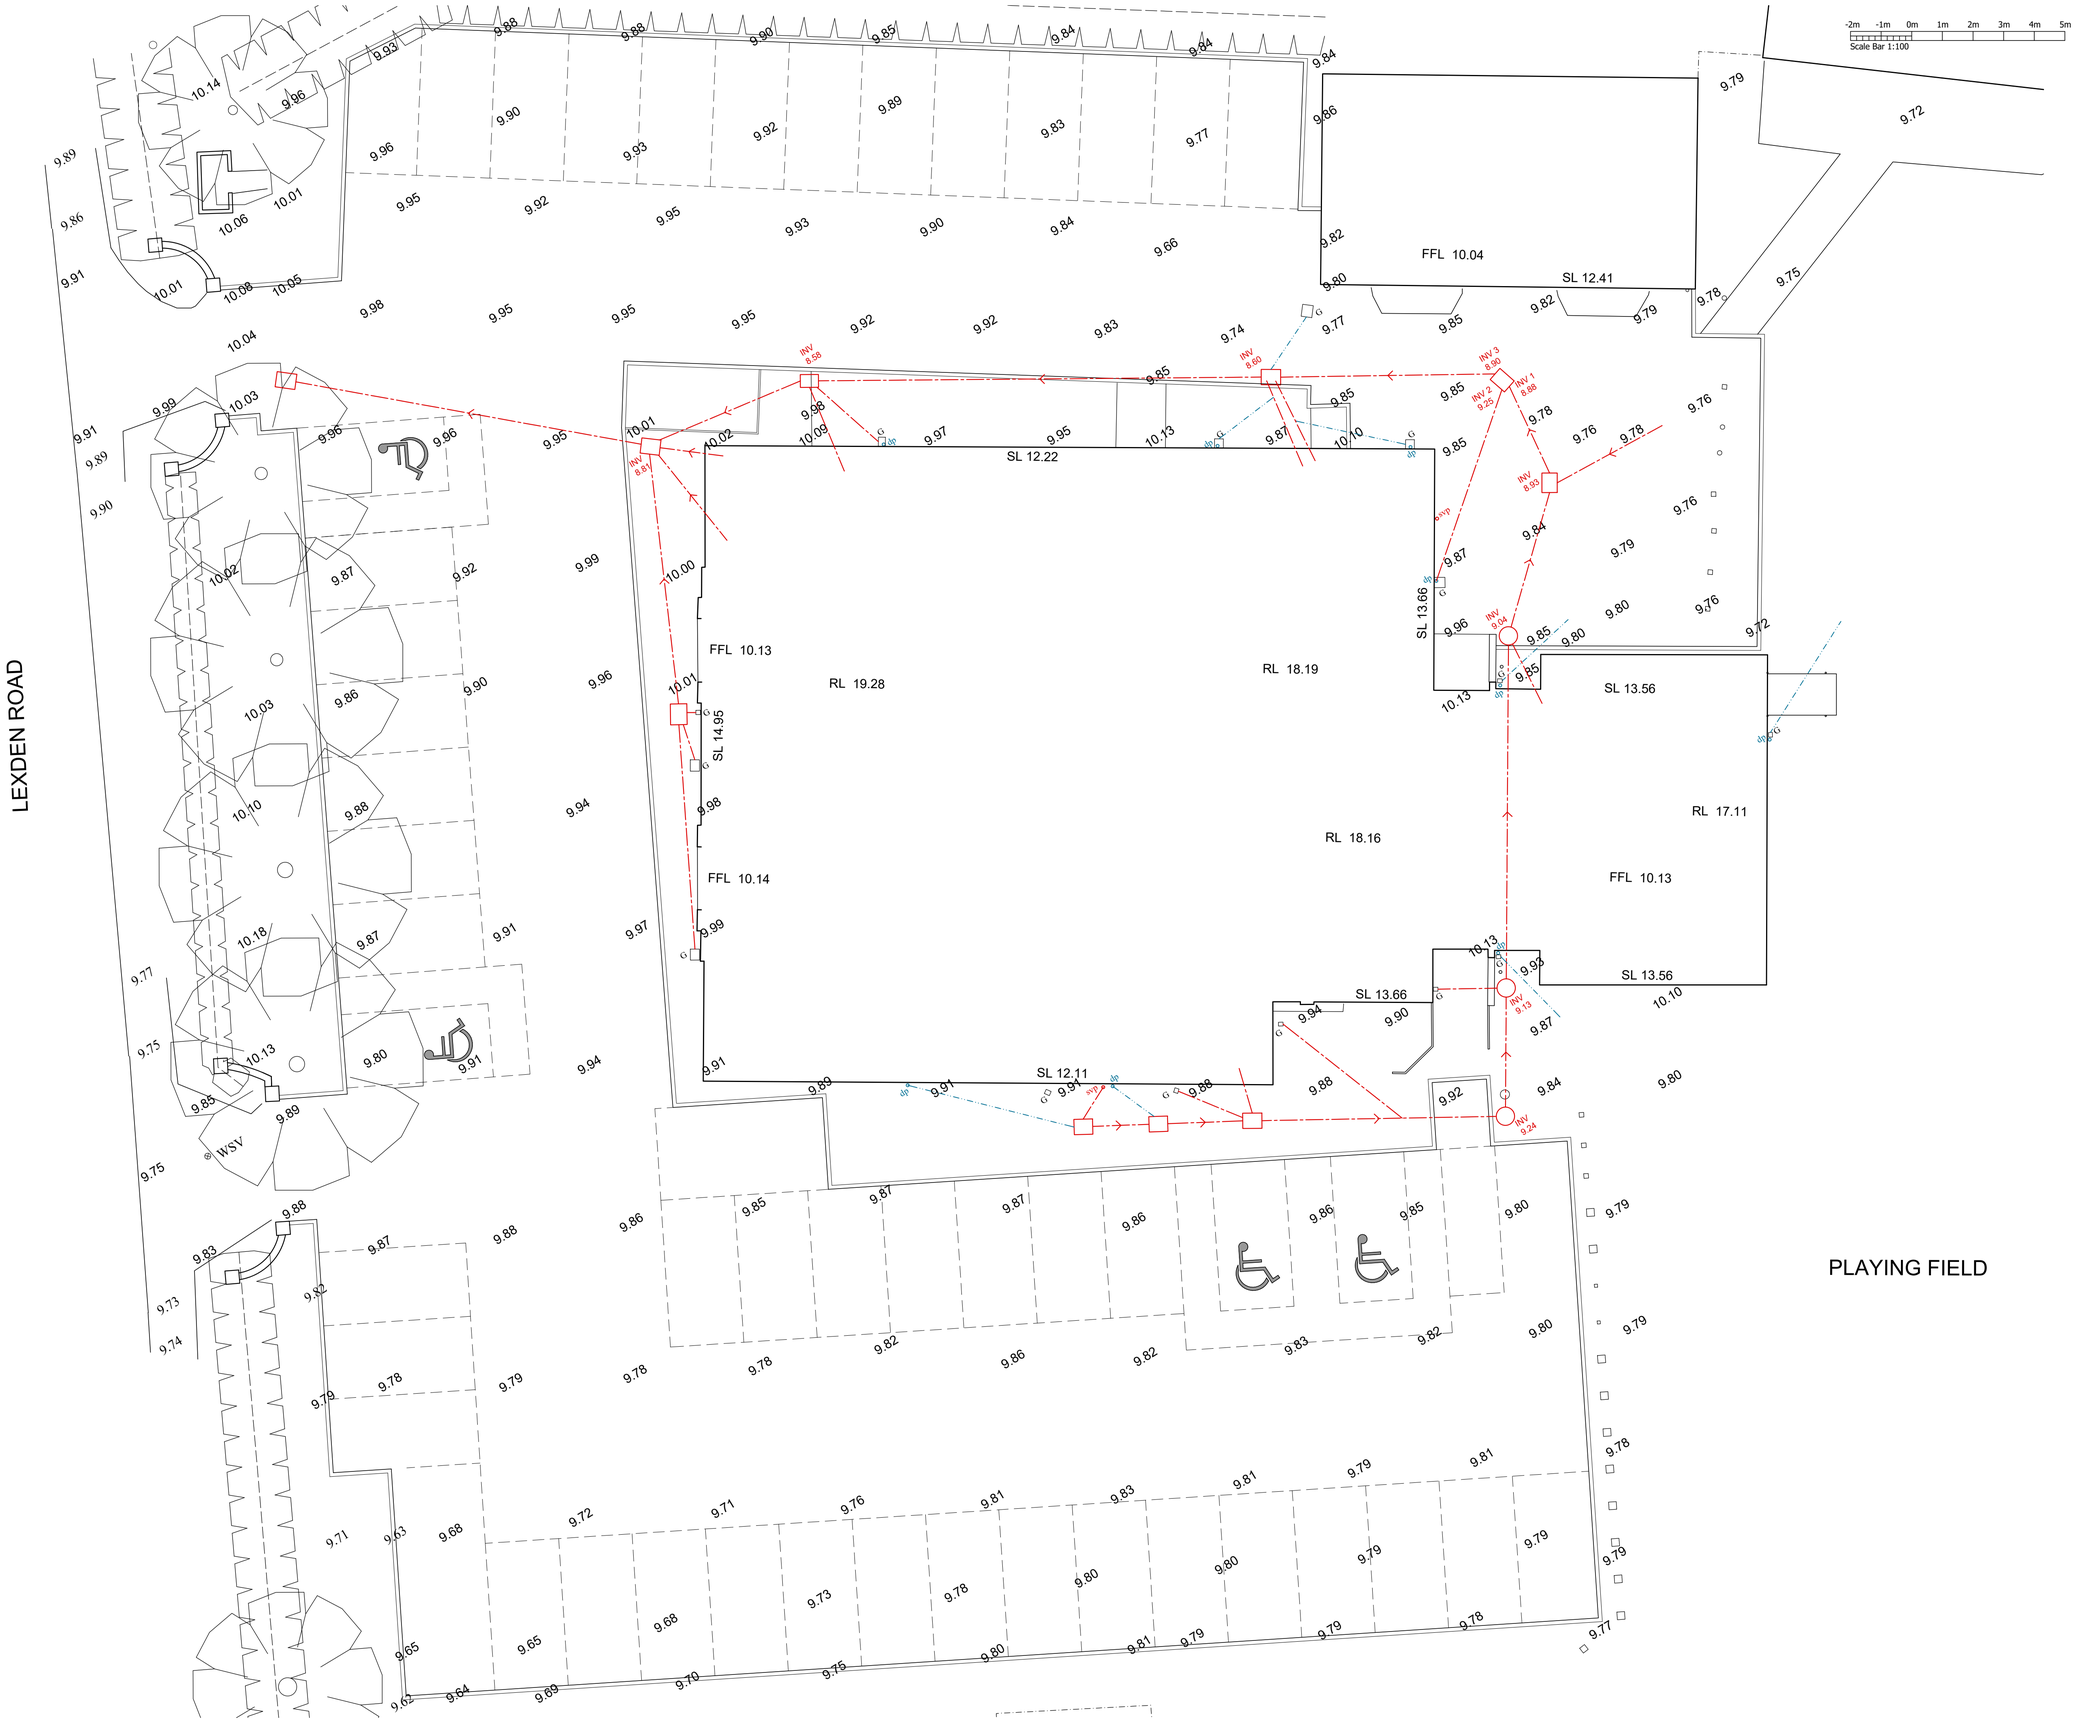

-2m -1m 0m 1m 2m 3m 4m 5m
Scale Bar 1:100

If you require clarification of any dimensions please contact:
Mclean Architectural Limited

NOTE:
When printing from PDF, ensure print scaling is set to none.
(File → Print → Page Handling → Page Scaling → None)

A1 SHEET

rev	date	by	description
T1	14/06/24	SMc	Survey updated following recent works.

MCLEAN ARCHITECTURAL
Suite 1
The Treble Tile
Colchester Road
West Bergholt
Colchester
Essex
CO6 3JQ
Tel 01206 241809
studio@mcleanarchitectural.co.uk
www.mcleanarchitectural.co.uk

project: Orpen Hall, Lexden Road, West Bergholt, Colchester, Essex, CO6 3BW

drawing title: West Bergholt Community Hub and Office Site Block Plan as Existing

scale: 1:100
drawn by: -
date: May 2024
checked: SMc
drawing no: 1649/S/01
revisions: T1

This drawing should not be copied or reproduced in whole or in part, nor used in conjunction with any project with or without permission and remains the copyright of Mclean Architectural Limited

CIAT Registered Practice