


PLANT ROOM 1:100

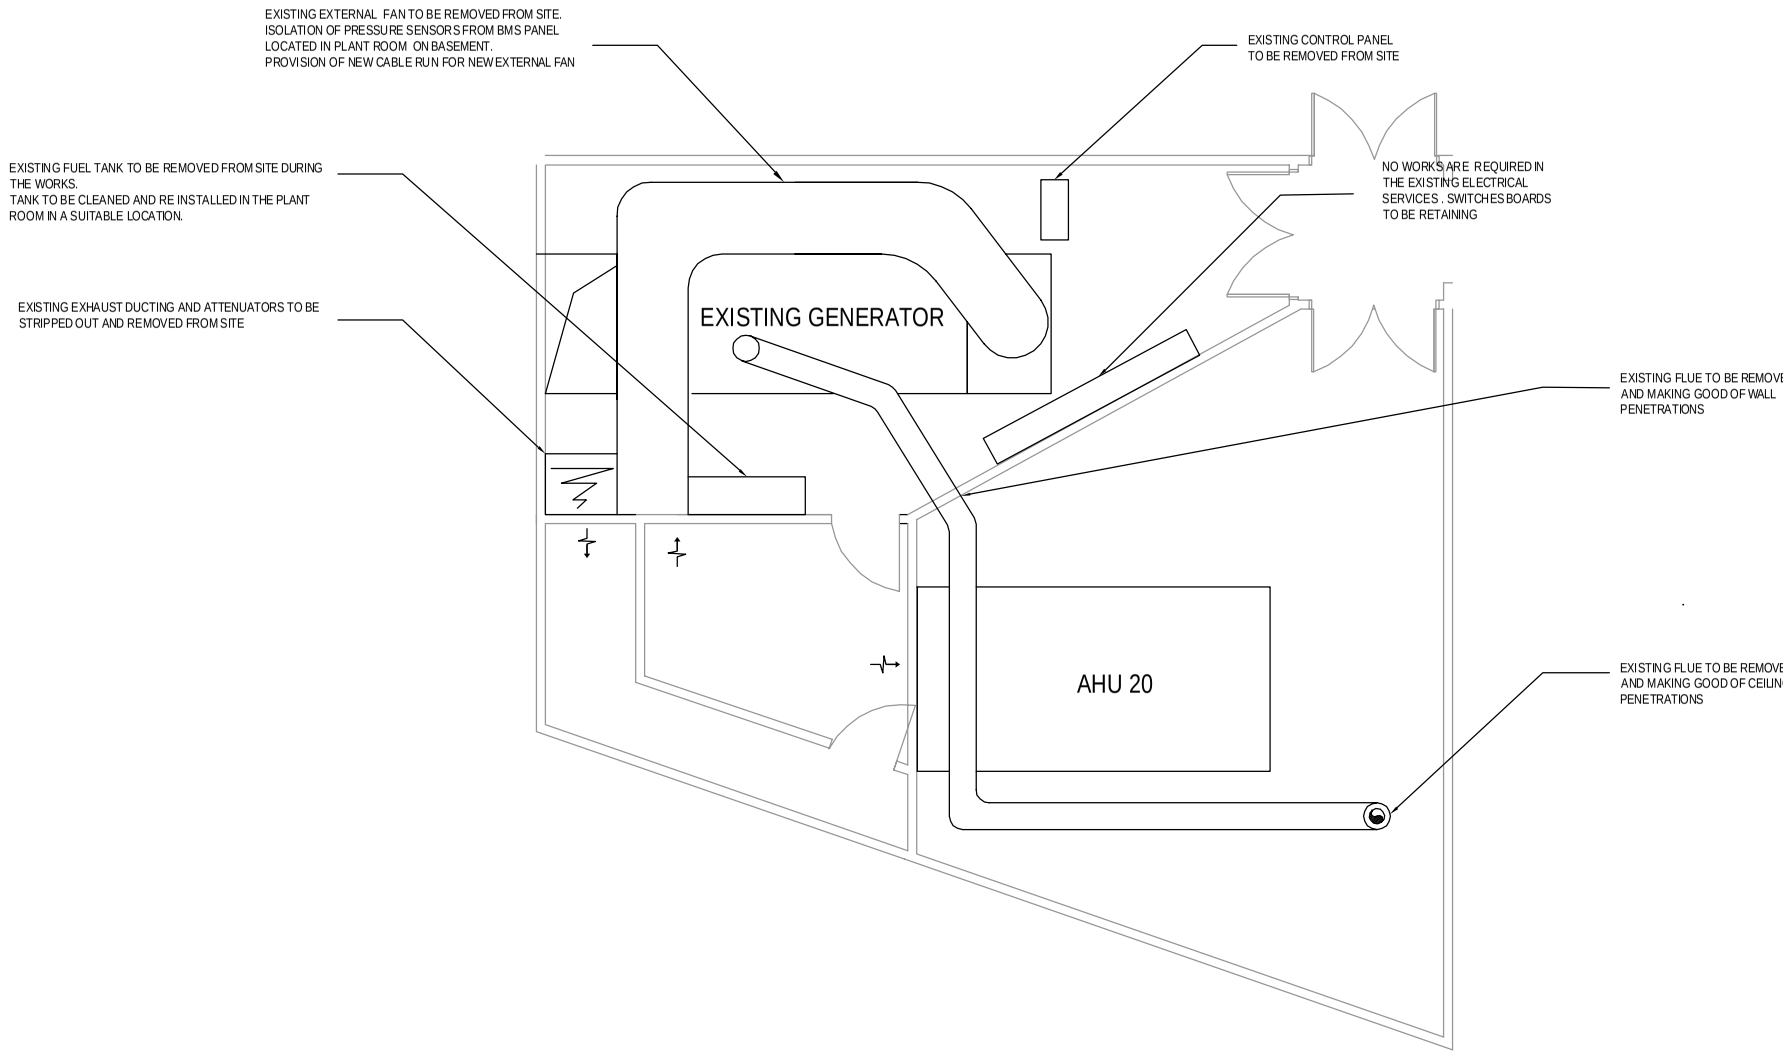


BASEMENT 1:500

NOTES

1. THIS DRAWING SHALL BE READ IN CONJUNCTION WITH THE SCOPE OF WORKS DOCUMENT.
2. THIS DRAWING REPRESENTS DESIGN INTENT ONLY. THE CONTRACTOR IS RESPONSIBLE FOR PROVIDING FULLY CO-ORDINATED DETAILED DESIGN DRAWINGS AND ASSOCIATED CALCULATIONS FOR APPROVAL PRIOR TO COMMENCEMENT OF THE CONSTRUCTION WORKS.
3. THIS DRAWING MUST NOT BE SCALED AND ONLY MEASUREI OR CALCULATED DIMENSIONS USED.
4. LOCATIONS OF ACCESSORIES ARE REPRESENTATIVE ONLY EXACT LOCATIONS SHALL BE CO-ORDINATED WITHIN THE DETAILED DESIGN STAGE AND SHALL BE IN ACCORDANCE WITH THE ARCHITECTS SETTING OUT DRAWINGS.
5. THE SERVICES WORKS ARE TO BE CO-ORDINATED AND SEQUENCED TO MEET THE AGREED CONSTRUCTION PROGRAMME WHILST MAINTAINING SERVICES LIVE TO SURROUNDING AREAS.
6. INFORMATION DETAILED ON THIS DRAWING HAS BEEN TAKEN FROM VISUAL SURVEYS AND INFORMATION PROVIDED BY OTHERS. NO RESPONSIBILITY SHALL BE ACCEPTED ON THE ACCURACY OF INFORMATION PROVIDED BY OTHERS.

KEY

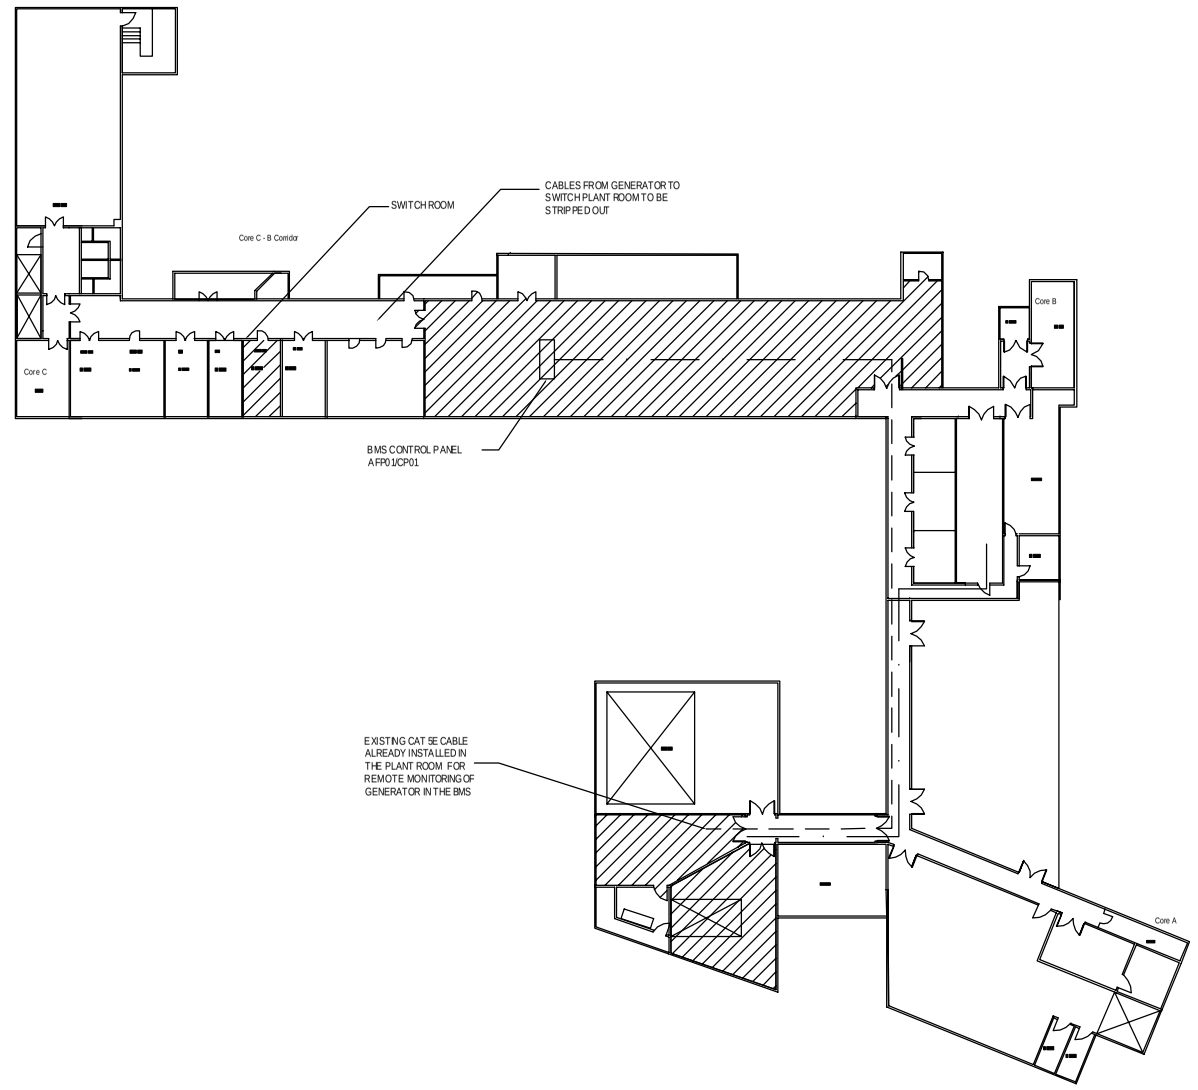CAT 5e CABLE INSTALLED AT HIGH LEVEL IN TRAY

ELECTRICAL CABLE INSTALLED AT HIGH LEVEL IN TRAY

| Revision | Dcc | Description | Drwn By | Checked | Date |
|---|---|---|---|---|---|
| T1 | | TENDER ISSUE | MBE | | 12.05.2017 |

SERVICES MANAGEMENT SOLUTIONS

*Bringing Buildings to Life*

Project IMO-GENERATOR REPLACEMENT

Title ENABLING WORKS

| Drawn By | Date | Checked | Scale |
|---|---|---|---|
| MBE | MAY '17 | | NTS |
| Project No | Drawing No. | | |
| 17970 | 17970-SK-001 | | |

\\HERCULES\SMS Admin\Projects\17000 to 17990\17970 IMO Generator replacement\Drawings\L3 Final Drawings\SK\17970-SK-001.dwg