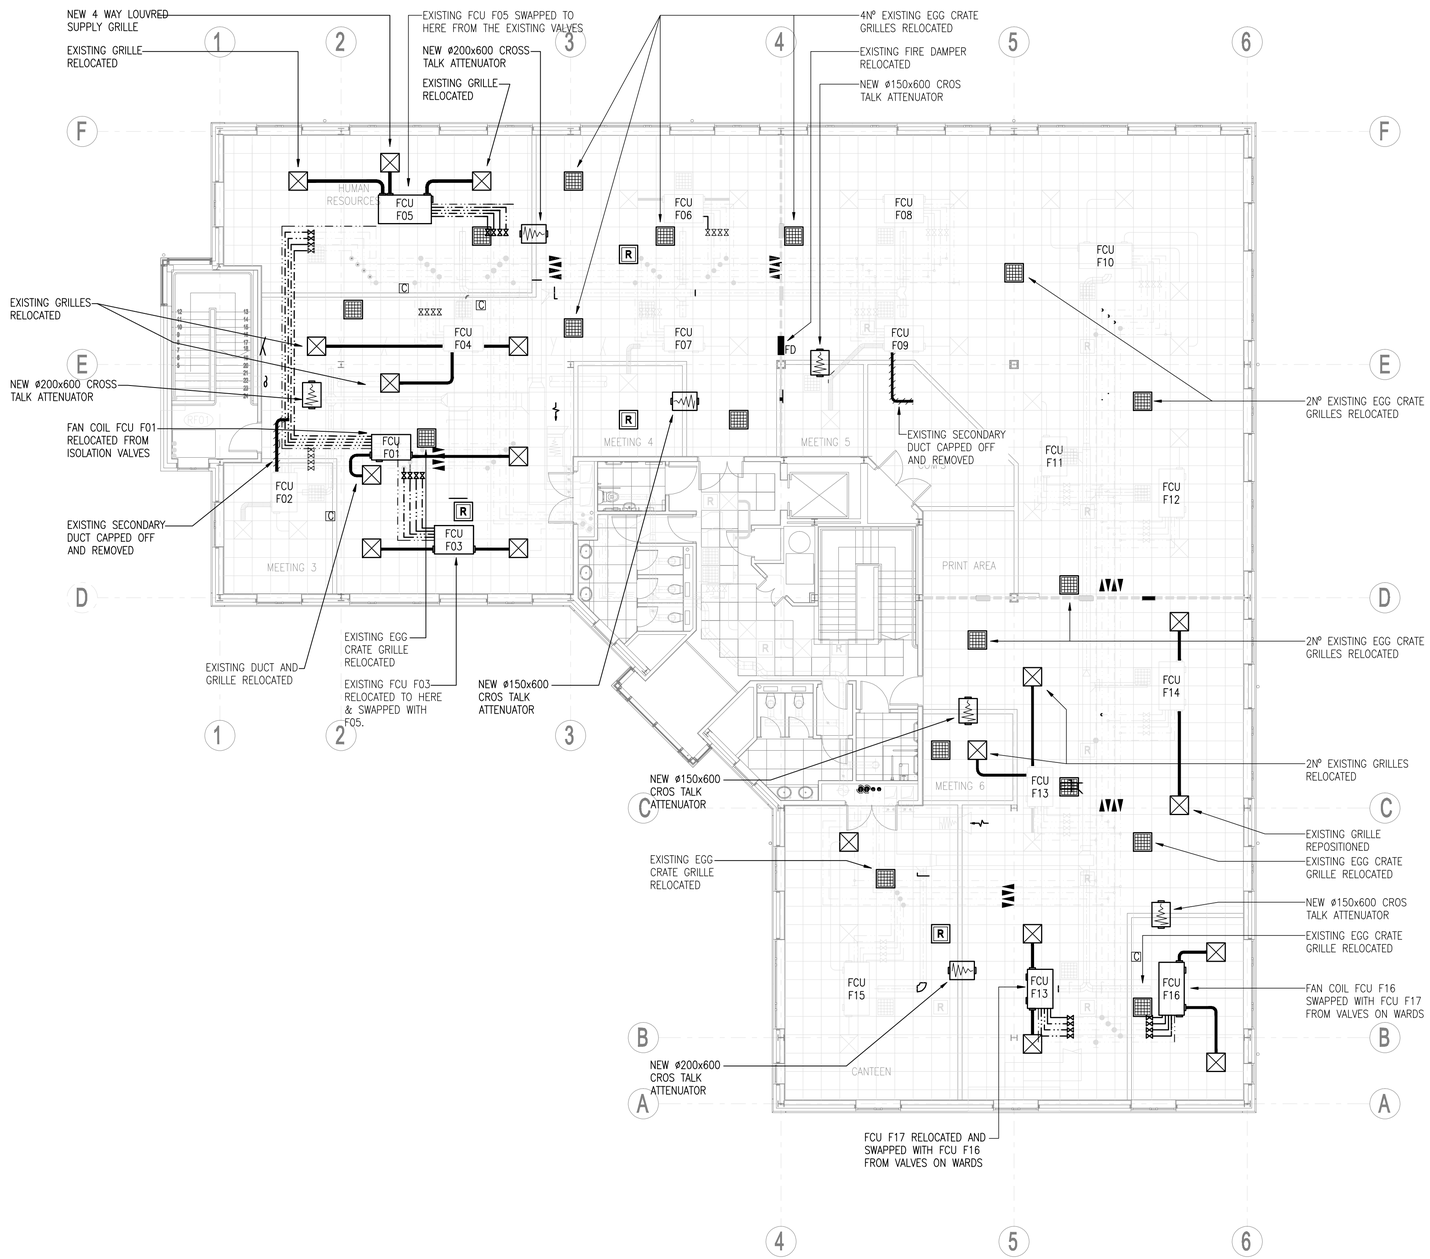

LEGEND:

- SUPPLY
- RETURN
- EGG CRATE EXTRACT
- WALL MOUNTED CONTROLLER

NOTES:

FORESTRY COMMISSION
620 BRISTOL BUSINESS PARK
BRISTOL

The Brodie Partnership
Building Services Consulting Engineers

Unit 4, Knightsbridge Court
North Street, Downend
Bristol, BS16 5SF
Tel: 0117 957 0554
Fax: 0117 957 2320
E-mail: post@brodiepartnership.co.uk

FIRST FLOOR
PROPOSED HVAC AMENDMENDS

1521	M-21	T1
SCALE: 1:100	NOV 16	SIZE: A1