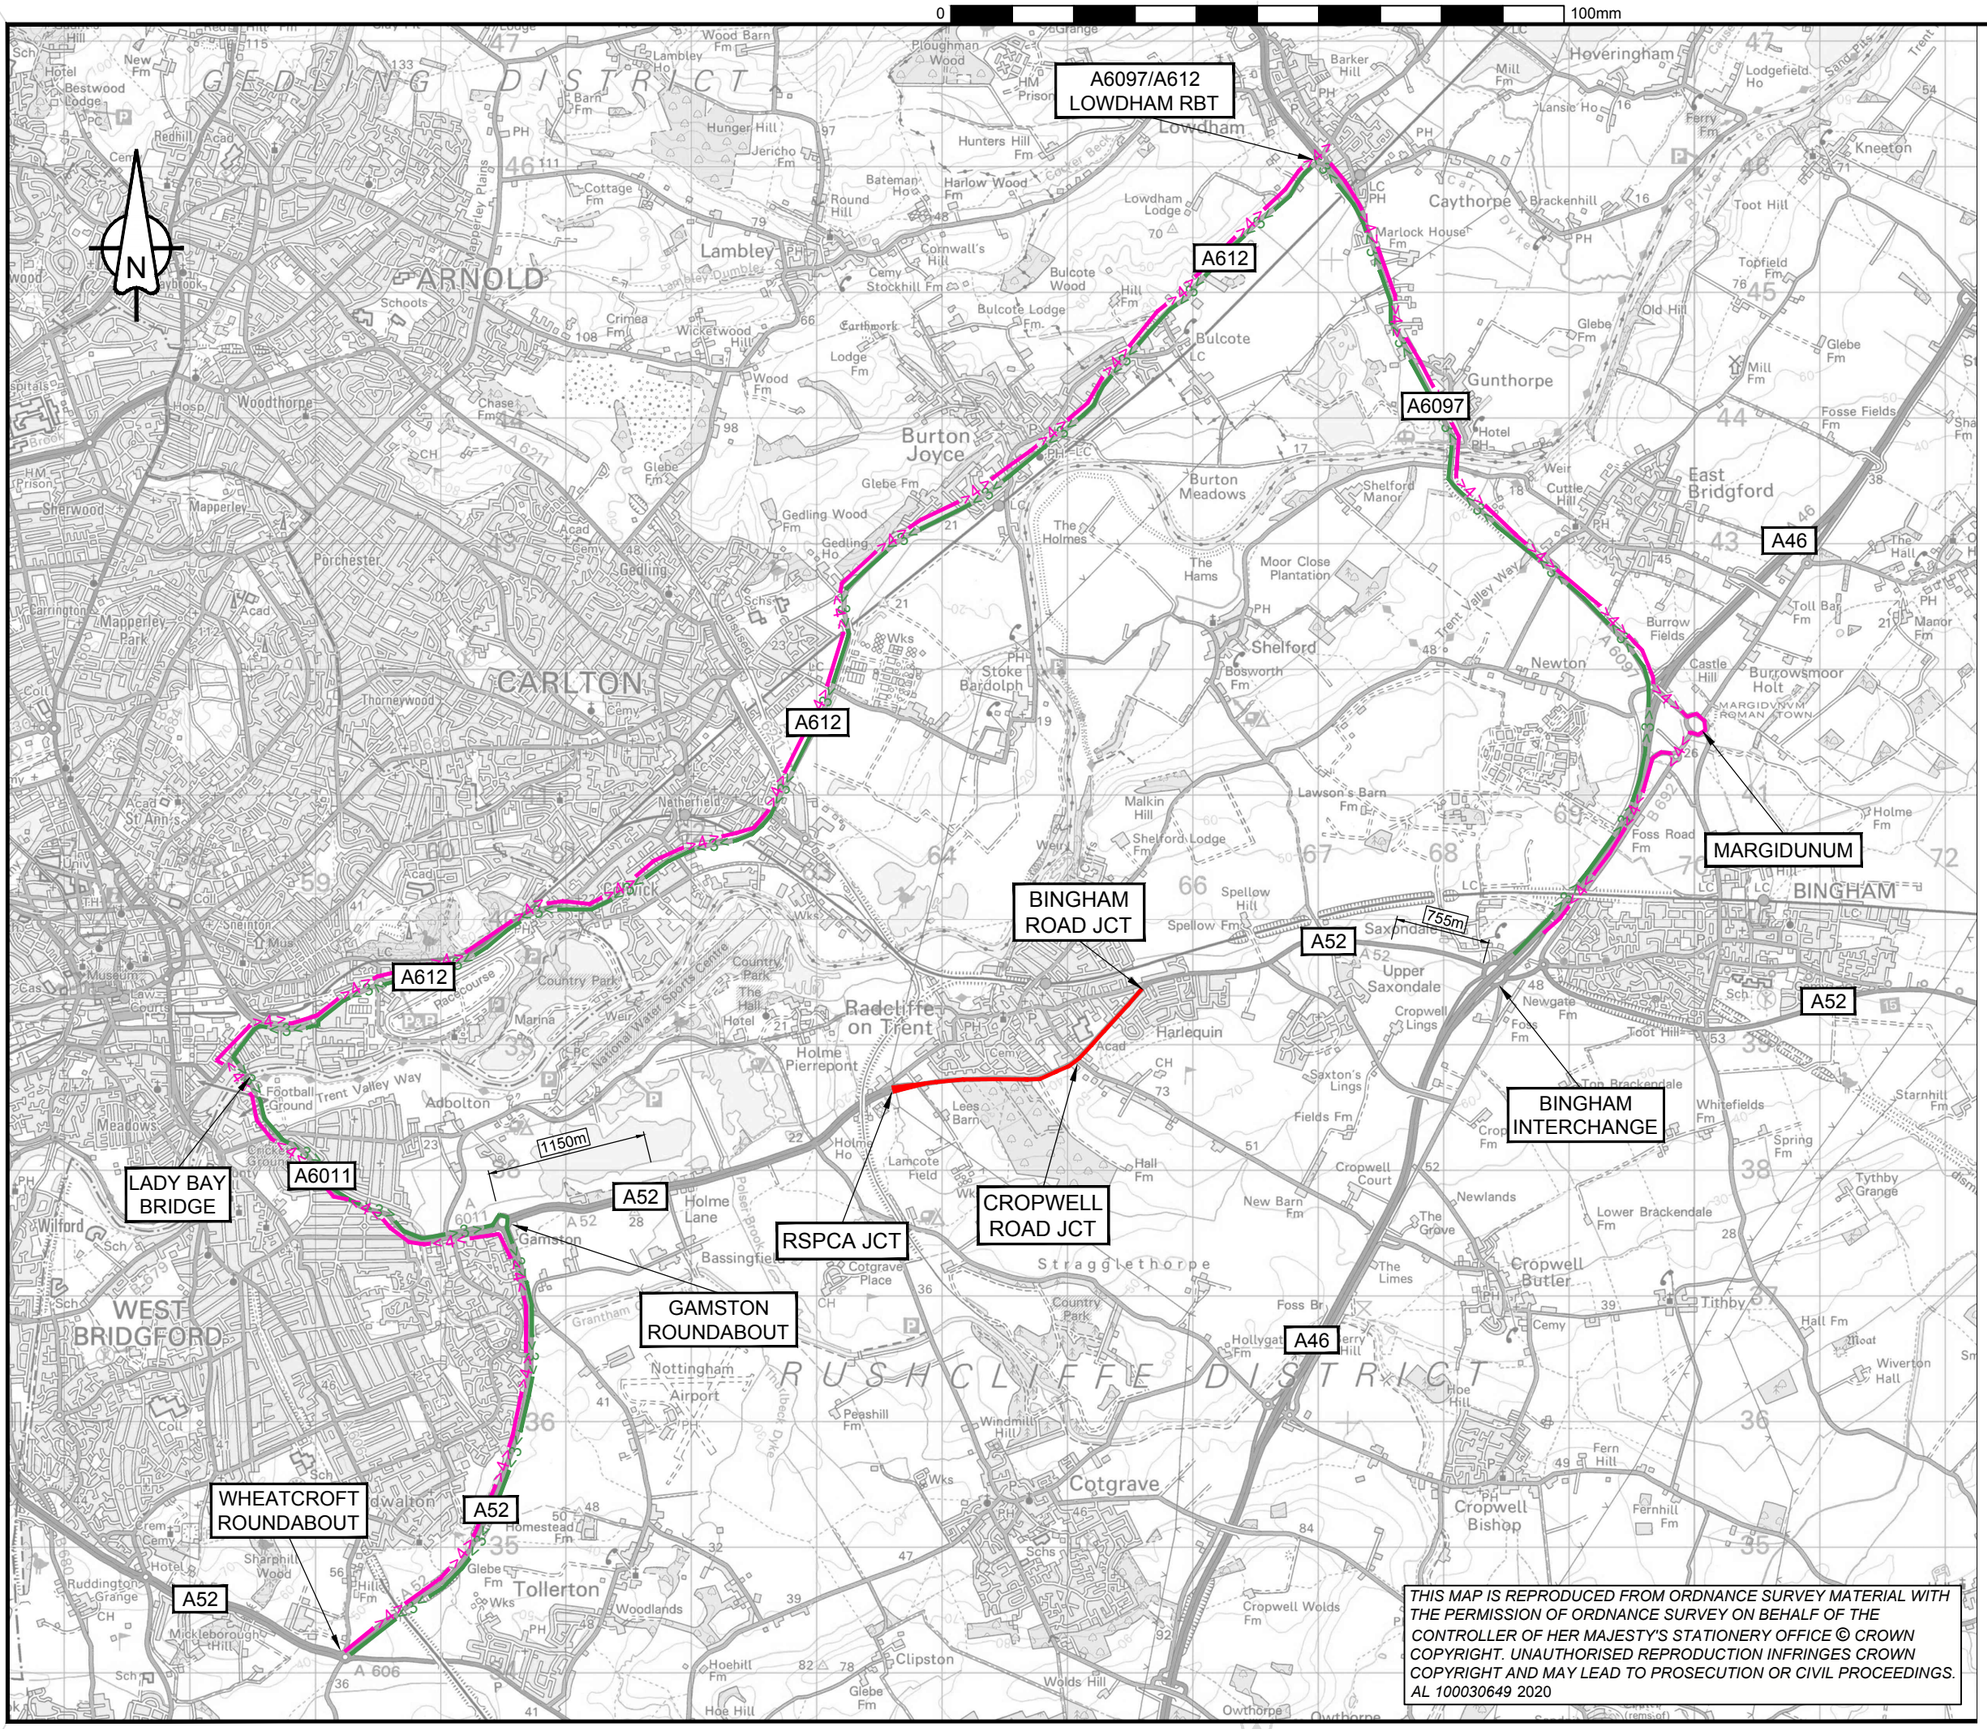

NOTES:

1. PLEASE REFER TO TTRO APPLICATION FOR FURTHER INFORMATION.
2. REFER TO DRAWING HE601892-KIER-LSI-A52_ML_60107_Z-DE-Z-0100-01 FOR DETAILS OF THE MAIN DIVERSION ROUTE.

KEY

- CLOSURE EXTENTS
- >3> HIGH VEHICLE DIVERSION ROUTE 3 - WESTBOUND
- >4> HIGH VEHICLE DIVERSION ROUTE 4 - EASTBOUND

REV	DETAILS	CHKD	APPD	DATE
P01	FIRST ISSUE	GB	CT	13/05/2020

DRAWN : SH		DRAWING STATUS	
DESIGN : SH		WORK IN PROGRESS	
CHKD : GB		PRELIMINARY DRAWING	✓
APPD : CT		EXTERNAL ISSUE	
DATE : 13/05/2020		AS-BUILT	
SUITABILITY: S2	FOR INFORMATION		

CLIENT

highways england

AGENT

KIER

SCHEME NAME

A52 LEES BARN ROAD TO GOLF ROAD PAVEMENT (STAGE 1)

DRAWING TITLE

TTRO: ROAD CLOSURE & HIGH VEHICLE DIVERSION ROUTES

ORIG DRAWING SIZE : A3	DIMENSIONS : -
COPYRIGHT © KIER	SCALE : NTS
SCHEME REF. No. 2210042	REVISION P 01

DRAWING NUMBER

PROJECT	ORIGINATOR	VOLUME	
HE601892	KIER	LSI	
A52_ML_60107_Z	DE	Z	0100-02
LOCATION	TYPE	ROLE	NUMBER

THIS MAP IS REPRODUCED FROM ORDNANCE SURVEY MATERIAL WITH THE PERMISSION OF ORDNANCE SURVEY ON BEHALF OF THE CONTROLLER OF HER MAJESTY'S STATIONERY OFFICE © CROWN COPYRIGHT. UNAUTHORISED REPRODUCTION INFRINGES CROWN COPYRIGHT AND MAY LEAD TO PROSECUTION OR CIVIL PROCEEDINGS. AL 100030649 2020