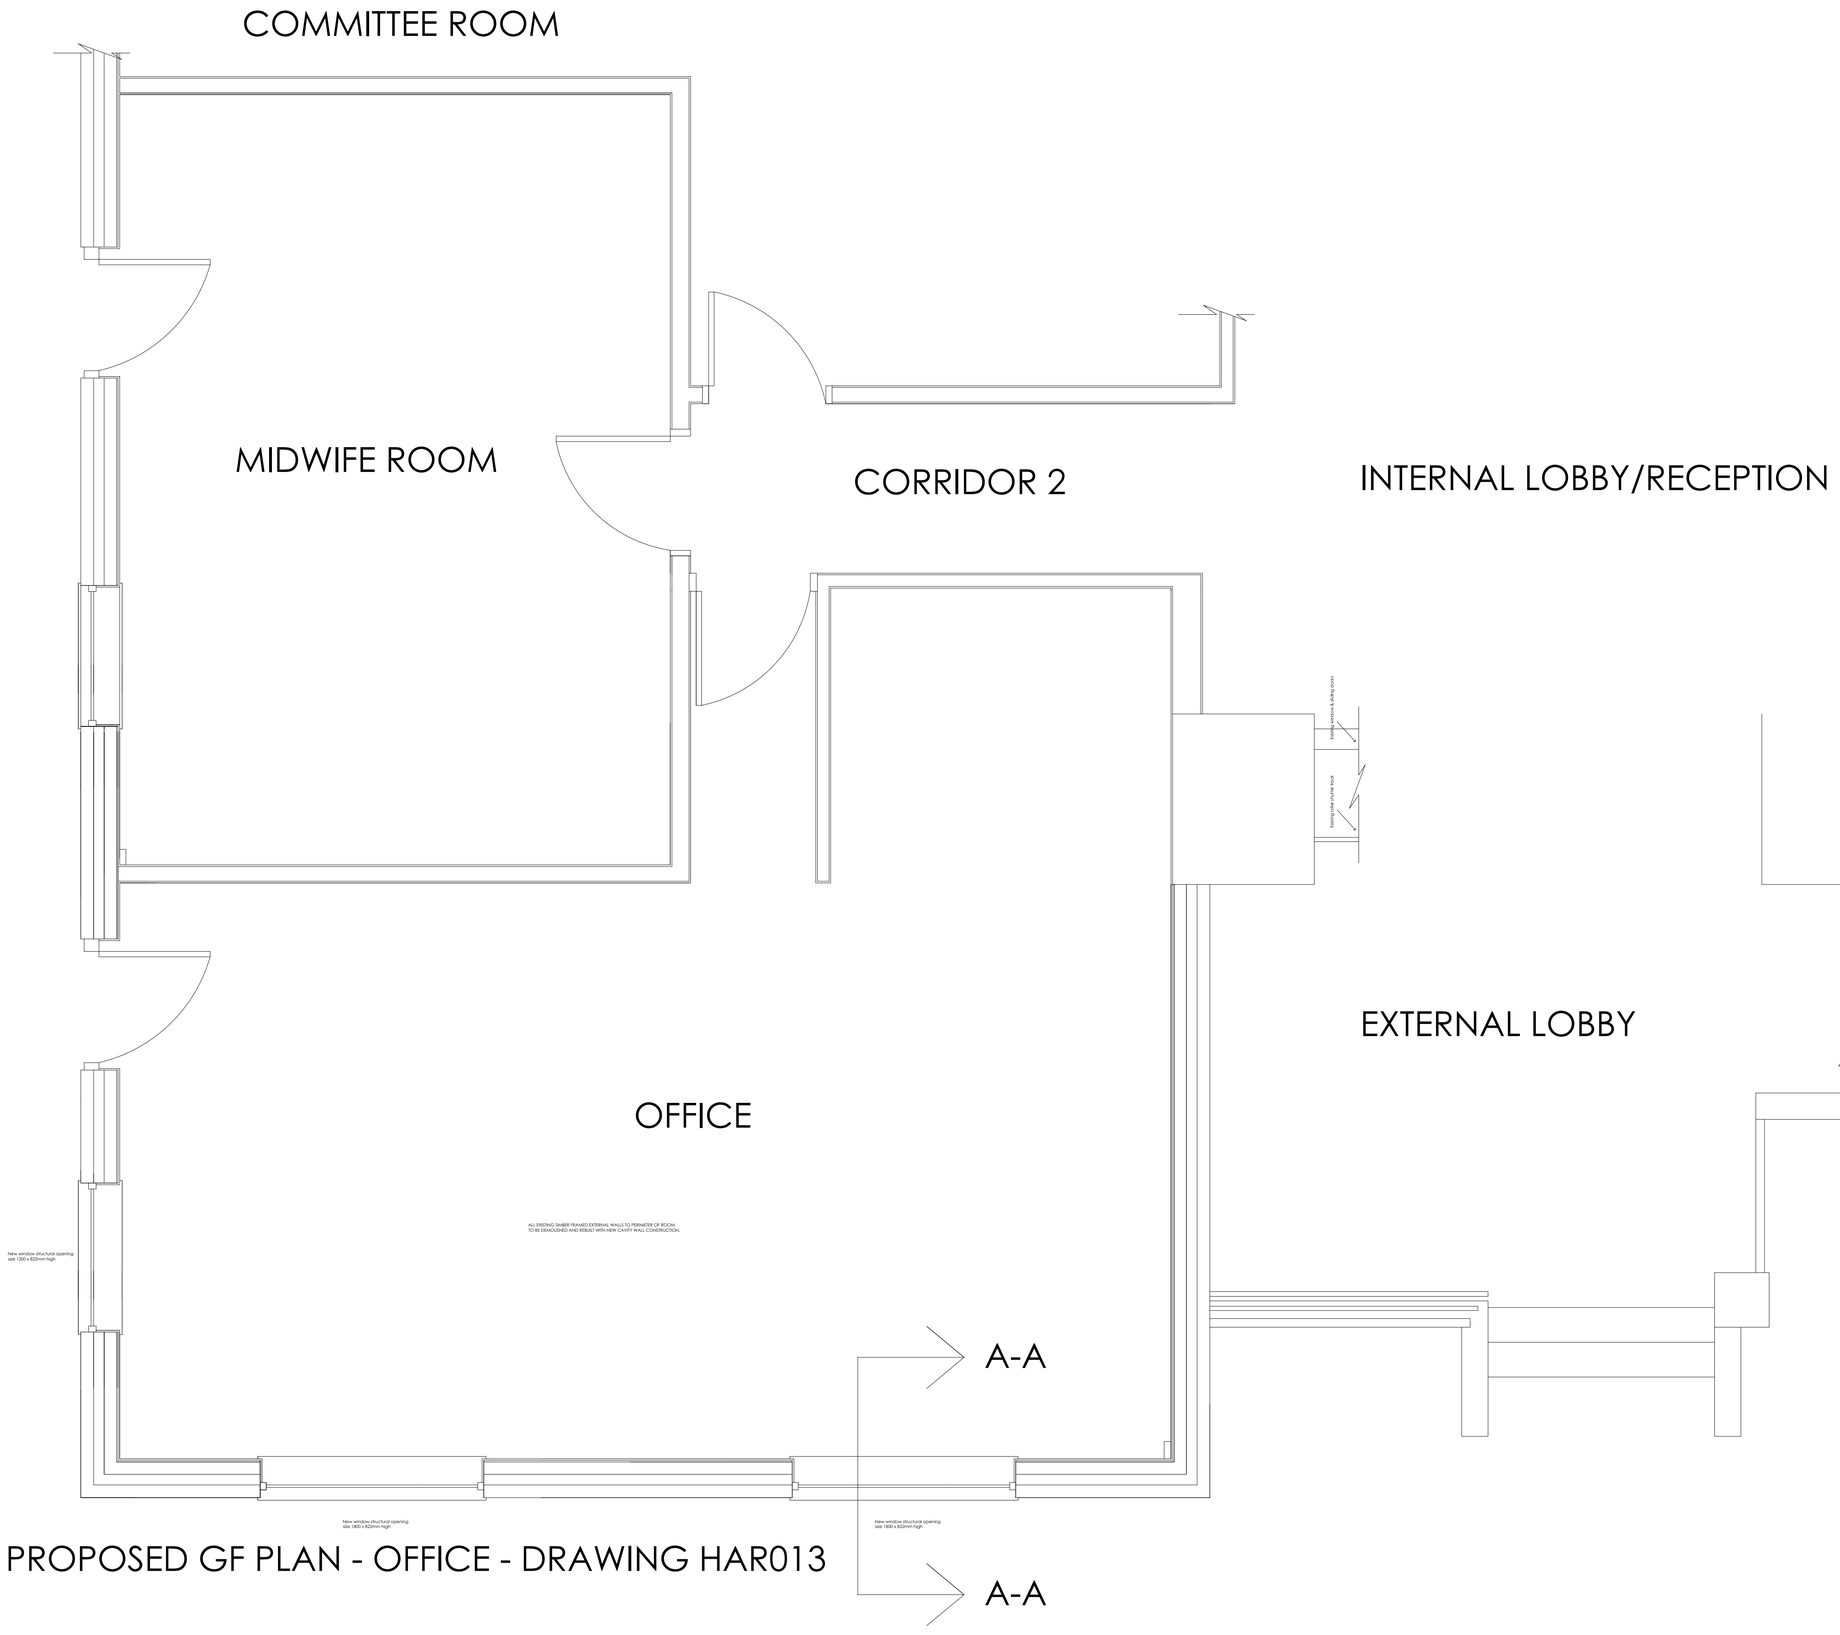

PROPOSED GF PLAN - OFFICE - DRAWING HAR013

Sherwood Surveyors& Property Consultants Ltd
Cavendish House, The Welbeck Estate
Worksop, Nottinghamshire, S80 3LL
www.sherwoodsurveyors.com
01909 511 229 info@sherwoodsurveyors.co.uk

Client :
Harworth & Bircotes Town Council

Drawing Title :
Proposed Ground Floor Layouts

Site Address :
Harworth & Bircotes Town Council Town Hall
Scrooby Road
Bircotes
DN11 6JP

Drg No.	Rev :
HAR013	N/A

Drn By :	Scale :	Date :
AMW	NTS	01/03/18

This drawing remains the property of Sherwood Surveyors & Property Consultants Ltd. Duplication of this drawing in whole or any part is strictly forbidden without prior written permission from Sherwood Surveyors & Property Consultants Ltd.

Any structural details are to be approved by a structural engineer. This drawing should not be scaled. It is the contractors responsibility to check all dimensions on site.