DRAWING KEY / NOTES

Walls / Structural Support

- Existing Arrangement / Building fabric to be demolished / altered
- Foundation below
- 30 Minute fire resistant enclosure / construction
- Proprietary lintel installed in accordance with manufacturers guidance
- Girder Truss - Indicative position only
- Trimming arrangement
- 150mm Knarf DriTherm 32 Cavity wall insulation
- 102.5mm facing brickwork
- Fibolite Ultra Lightweight Solid Concrete Blockwork
- Dwarf walls (see specification)
- Timber Stud Wall - 89 x 38mm vertical studs at 450mm centres fixed between 89 x 38mm header & sole plates. 89 x 38mm horizontal noggins fixed at 900mm vertical centres.
- 67.5mm Kingspan Kooltherm K118 or similar insulation backed plasterboard installed to manufacturers instructions on metal furrings.

Services

- SD Interlinked Mains Powered Smoke Detector
- HD Interlinked Mains Powered Heat Detector
- FDX 30 Minute Fire Door
- MV Mechanical vent extracting to tile vent.

Drainage

- Roddable Gully - Surface / Foul
- SS - Stub Stack Fitted With Air Admittance Valve, SVP - Soil & Vent Pipe, FMG - Floor Mounted Gully
- Existing Inspection Chamber

Drawing Notes

Foundation design shown is indicative only until existing foundation(s) / sub strata has been established. Contractor to check existing dwelling is not constructed of raft foundation design. If in doubt ask!

Drawings are to be read in conjunction with project specification (ref 1875_200) & the Pre-construction health and safety design risk register.

The proposed works shall be constructed using materials of type, texture and colour so as to match those of the existing building to ensure all proposed works are within the permitted development rights.

It is recommended that an acoustic engineer visits site. Acoustic engineer to provide advice with regards to upgrading the existing ceiling to prevent transfer of sound between units.

Structural supports - All structural steelwork, padstones & methodology to be designed by a suitably qualified structural engineer. All steels to be concealed within floor / ceiling void where possible. Pre-stressed concrete / steel lintels above openings to loadbearing walls.

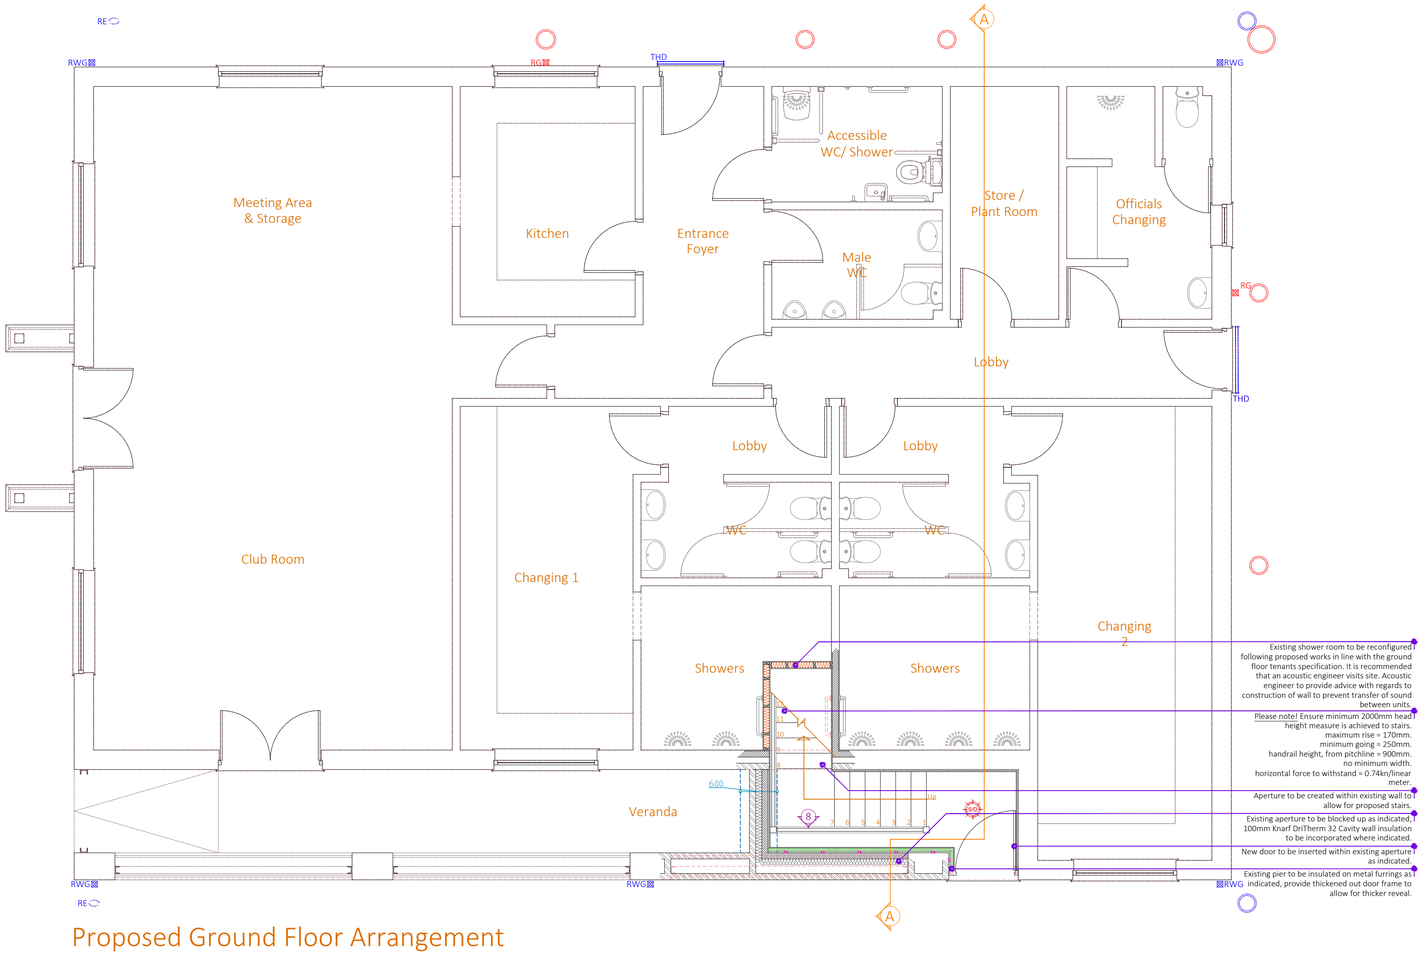

Proposed Ground Floor Arrangement

Scale: - 1:50

DRAWING NOTES

1. DRAWING IS PROVISIONAL- Unless clearly denoted elsewhere this drawing is provisional and subject to local authority approval. Building works shall not be commenced prior to issue of drawings marked 'APPROVED'.
2. DO NOT SCALE - All dimensions to be verified on site prior to work commencing.
3. COPYRIGHT - This drawing remains the property of Green 2k Design Limited (G2K) and shall not be altered, copied or reproduced without prior written consent.
4. RELEVANT DRAWINGS- This drawing is to be read in conjunction with all other relevant project drawings, documents and project specification.
5. PRINTING - Drawing to be printed in full colour.
6. LOCAL AUTHORITY APPROVALS- Approvals granted by the local planning authority relate only to permission under the Town and Country Planning Act 1990 and the Building Regulations 2010. The client shall be responsible for ensuring that this drawing does not contravene any other legislation relating to the property, the property title deeds, restrictive covenants, land ownership, tenancy agreements, boundary encroachment and rights of way etc.
7. SITE BOUNDARIES- The position of any site boundaries shown on this drawing are approximate. The client shall be responsible for confirming the legal position of all site boundaries and shall confirm legal ownership and responsibility for all boundary walls, fences and hedges etc. likely to be affected by the proposed works detailed on this drawing. The client shall be responsible for agreeing all boundary issues with the adjoining land owner prior to any building works being commenced. When setting out proposed work, client / contractor to ensure that above and below ground works are contained solely within applicants land ownership. Alternatively, written permission to be sought from adjoining land owner for any elements of construction extending beyond clients boundary position.
8. MATERIALS - Where required as part of the planning approval, all external materials are to be submitted to, and approved in writing by the local authority planning section prior to work commencing on site. All materials specified are to be used in strict accordance with manufacturers guidance and codes of practice.
9. ORDINANCE SURVEY DATA- Block, site and location plan are reproduced under license from the ordinance survey.
10. SERVICES - Information given on this drawing regarding the position of any services are given for your assistance and guidance only. Where the works approach the position of services it will be necessary to use locating apparatus or hand excavated trial holes to locate them.
11. DRAINAGE - Please note if any drainage below or within 3 meters of the proposal is found to be a public sewer, permission must be sought by way of a building over agreement from the statutory water authority prior to beginning work on site.
12. MEASUREMENT & DIMENSIONS- All dimensions are in millimeters unless stated otherwise.
13. PARTY WALL ACT - The client shall be responsible for discharging their duties under the Party Wall Etc. Act 1996 which requires that persons intending to carry out building work likely to affect an adjoining or nearby property or property boundary to give prior written notification to any neighbouring property owners affected.
14. CDM REGULATIONS 2015- Clients must be aware of their responsibilities under CDM, under CDM it is the clients responsibility to appoint the Principal Designer and Principal Contractor under separate appointment.
15. MISCELLANEOUS- We will not consider land ownership or legal matters such as easements of light or air unless specifically requested to do so.
The Client should ensure that there are no restrictive covenants or legal restrictions on any work at the relevant property. The Client should also ensure that there are no services e.g. gas, electric, public sewers passing under, over, through or close to the site requiring special permission to work around. G2K accepts no responsibility for any of the above.

Rev	Date	Int	Details

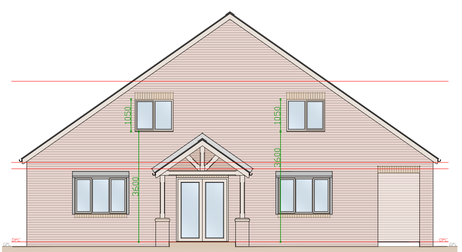

North-East Elevation

Scale: - 1:100

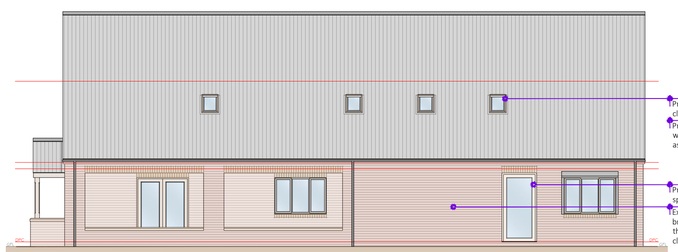

North-West Elevation

Scale: - 1:100

Proposed roof lights to clients specification.
Proposed new windows to be white UPVC to match existing as closely as possible.
Proposed new door to clients specification.
Existing aperture to be bricked up in a brick to match the existing building as closely as possible.

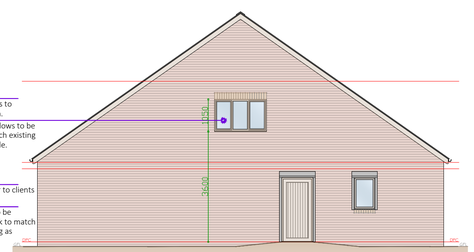

South-West Elevation

Scale: - 1:100

South-East Elevation

Scale: - 1:100

0 — 5
Scale: - 1:50 Metres

© Copyright 2021 Green 2k Design Limited Reg in England: 04713167 | Regulated by RICS

green2k design
Architectural Designers & Chartered Surveyors

Thomas Henry House,
First Floor,
1-5 Church Street,
Ripley,
Derbyshire,
DE5 3BU

t 01773 512935
f 0870 8362206
e info@green2kdesign.com

Client Details
Ms K Gruber

Site Address
Pilsley Sports Pavillion
1 Rupert Street
Lower Pilsley
Pilsley
S45 8DB

Proposed Work
Conversion of existing loft space along with associated internal and external alterations

Drawing Title
Proposed ground floor layout & elevations

Drawn: - BN/RTJ
Date: - March 23

Job Status: - 'Concept Issue - Awaiting Approval'

Job No: - 1875

Sheet No: - 202
Rev . '_'

Scale: - 1:50, 1:100 @ A1