DO NOT SCALE FROM THIS DRAWING EXCEPT FOR PLANNING PURPOSES. THE CONTRACTOR IS TO CHECK ALL DIMENSIONS AND LEVELS ON SITE BEFORE COMMENCING WORK AND NOTIFY THE ARCHITECT OF ANY DISCREPANCIES.

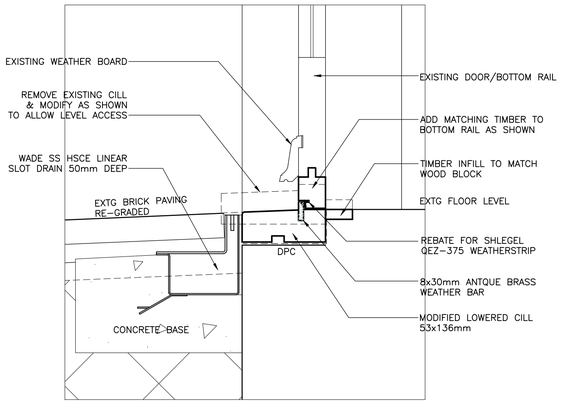

E THRESHOLD DETAIL AT D3

05 | 11 SCALE: 1:5 M

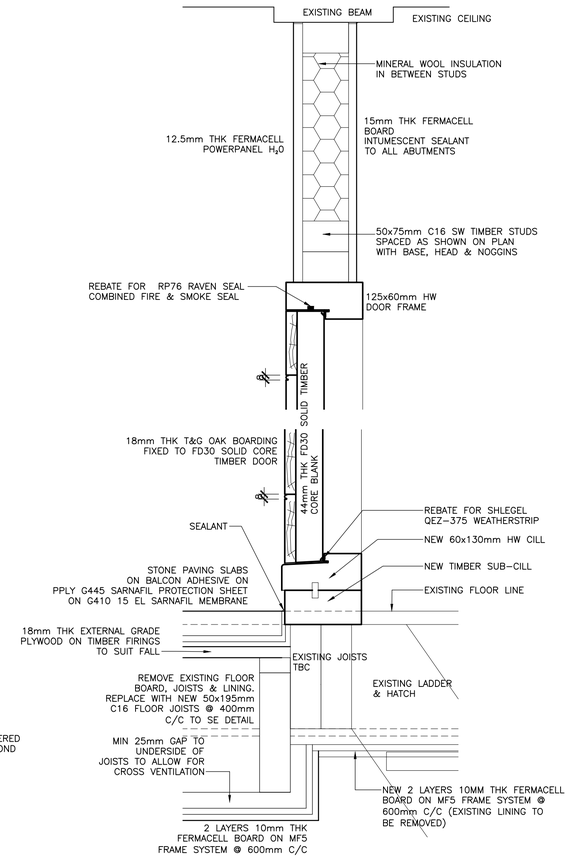

G DETAIL SECTION AT D2

11 | 11 SCALE: 1:5 M

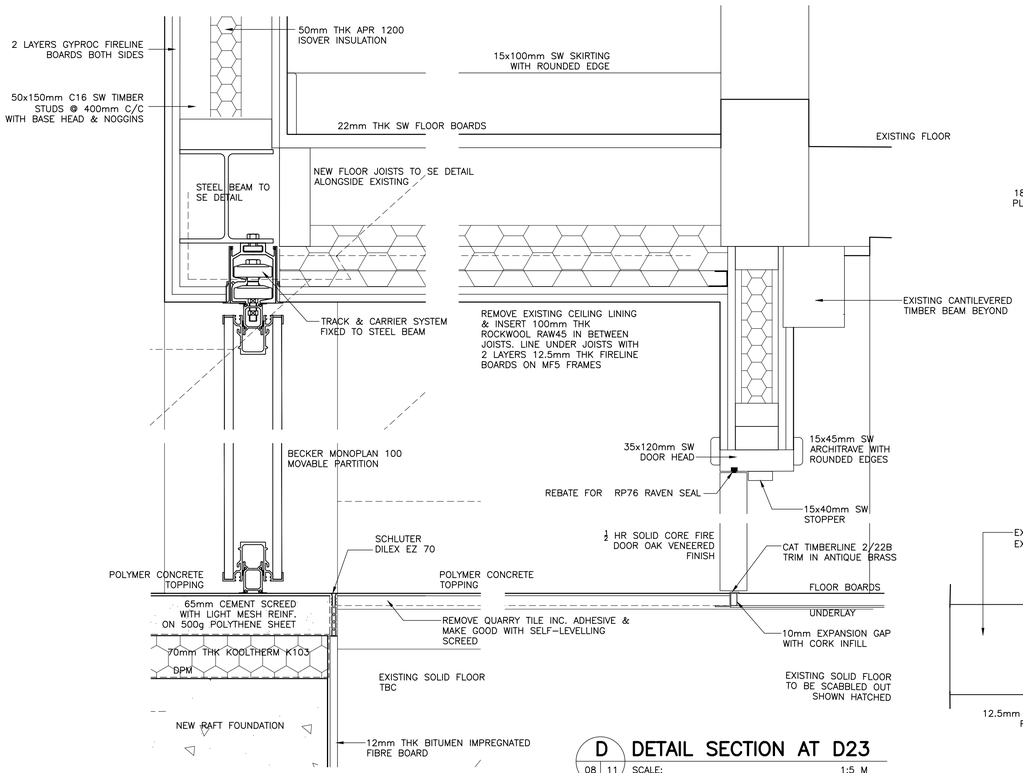

C DETAIL SECTION AT MP2

08 | 11 SCALE: 1:5 M

D DETAIL SECTION AT D23

08 | 11 SCALE: 1:5 M

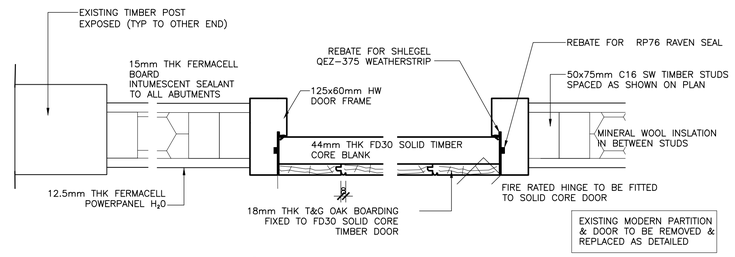

F DETAIL PLAN AT D2

11 | 11 SCALE: 1:5 M

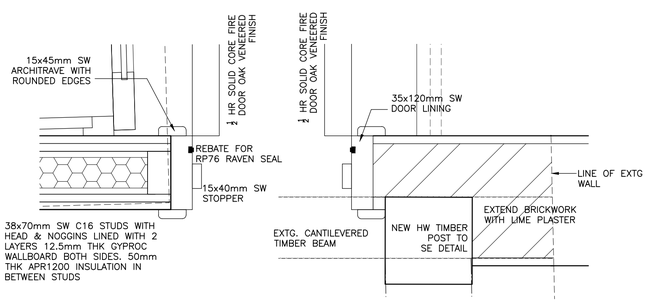

A DETAIL PLAN AT D23

08 | 11 SCALE: 1:5 M

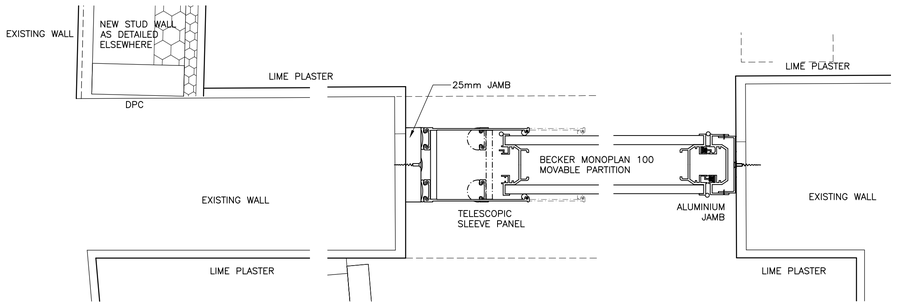

B DETAIL PLAN AT MP2

08 | 11 SCALE: 1:5 M

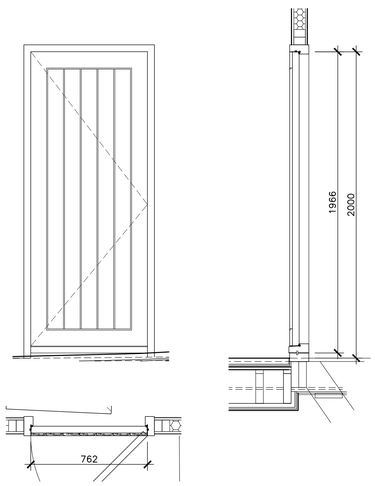

FD30S/KLS
EXTERNALLY BOARDED SOLID CORE
FIRE DOOR ON EXISTING DOOR FRAME

H DOOR D2 SCHEDULE

08 | 11 SCALE: 1:20 M

REV.	DATE	DESCRIPTION

PROJECT

The Almonry
High Street
Battle

TITLE

Details

JOHN D CLARKE ARCHITECTS

2 West Terrace, Eastbourne, BN21 4QX · Telephone: 01323 411506
admin@jdcarchitects.co.uk www.jdcarchitects.co.uk

SCALE	DRAWING No.	DRAWN BY
as shown	10205/11	apr
DATE 08.11.19	REVISION	Original Paper Size A1