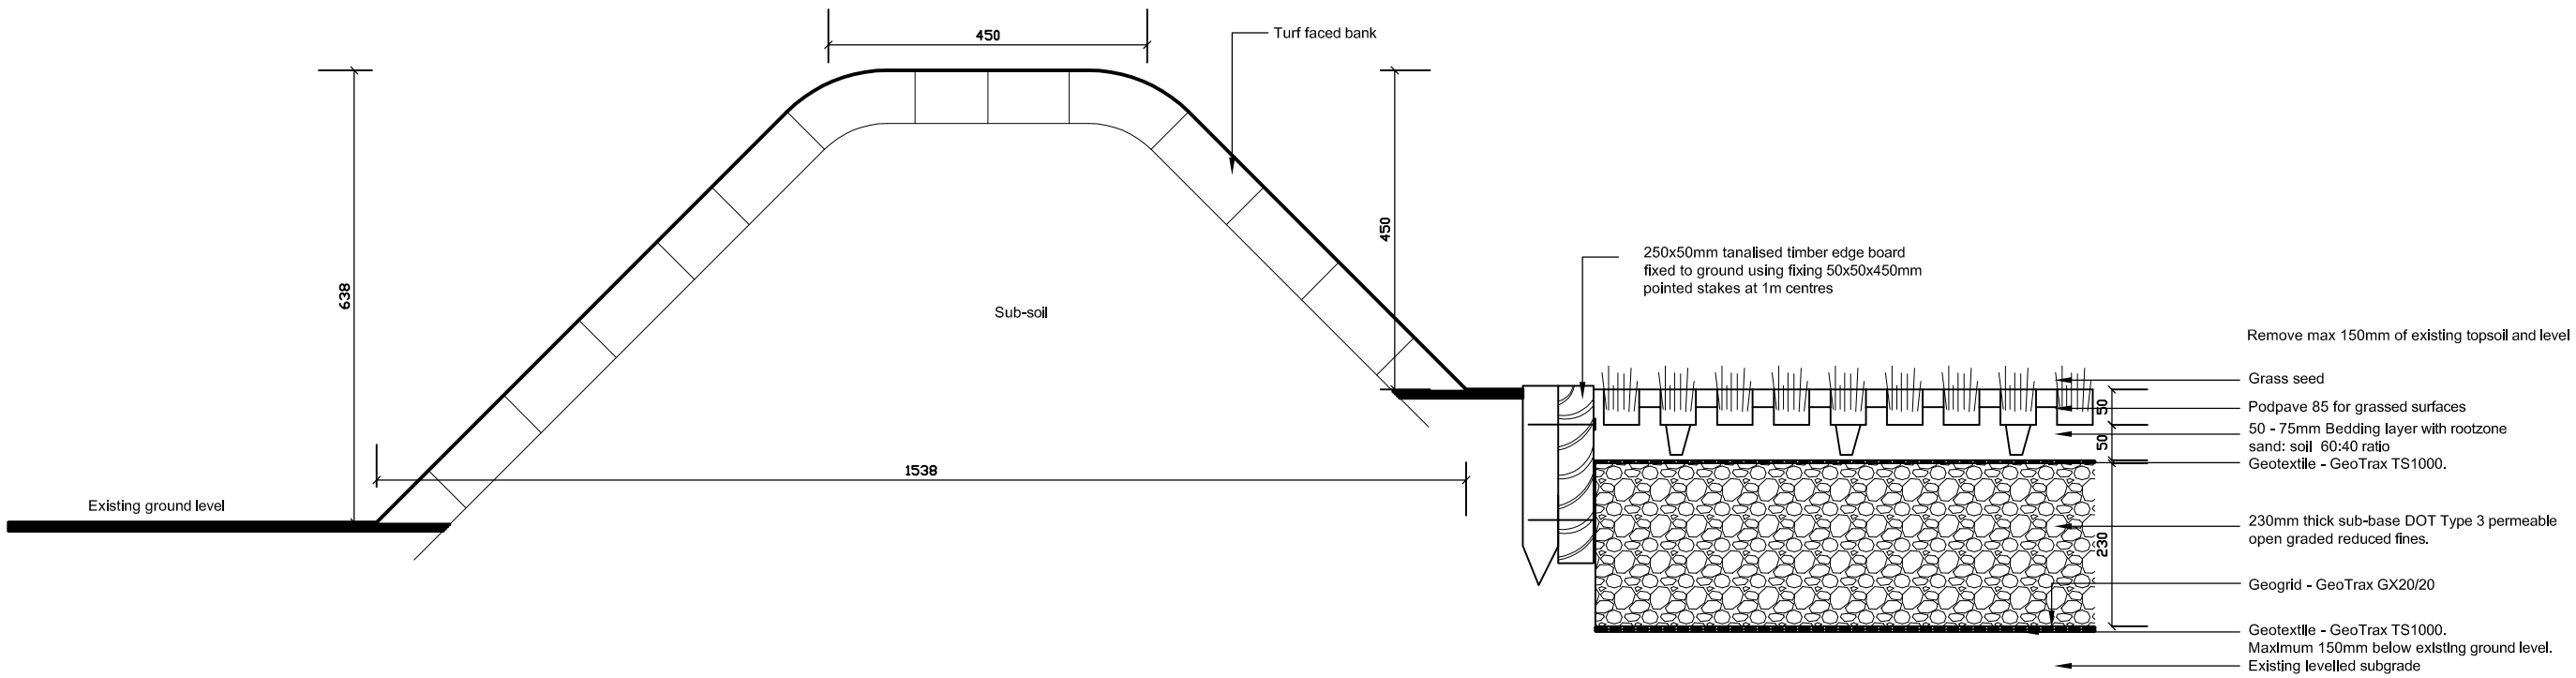

Alternative turf faced bank detail

Rev.	Date	Description	Status

Thorne ARCHITECTURE

The Creative Industries Centre, Wolverhampton Science Park, Glaisher Drive, Wolverhampton. WV10 9TG.
Tel - 01902 717782 Fax - 01902 717783
Email - studio@thornearchitecture.co.uk

Drawn: PS
Checked: JT
Scale: 1:10 @A3

Client: Codsall Parish Council

Project: New Rural Car park. Off Oaken Lanes, Codsall

Drawing: Alternative grass bund Details

Date	Job No.	Drg No.	Rev.
Mar.18	13007	004	

Status: B of Q ◯ Tender ◯ Construction ◯ As Built ◯

The copyright of this drawing and all the works described hereon is owned by Thorne Architecture Limited. Do not scale this drawing. Work to figured dimensions only. If in doubt, ask!!!