DO NOT SCALE FROM THIS DRAWING EXCEPT FOR PLANNING PURPOSES. THE CONTRACTOR IS TO CHECK ALL DIMENSIONS AND LEVELS ON SITE BEFORE COMMENCING WORK AND NOTIFY THE ARCHITECT OF ANY DISCREPANCIES.

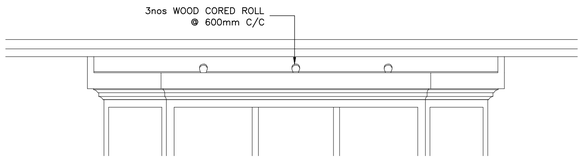

BAY WIDDOW HEAD ELEVATION
SCALE: 1:20

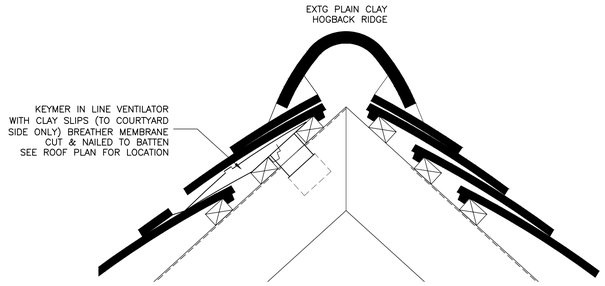

E 06 15 EXTG ROOF RIDGE DETAIL
SCALE: 1:5 M

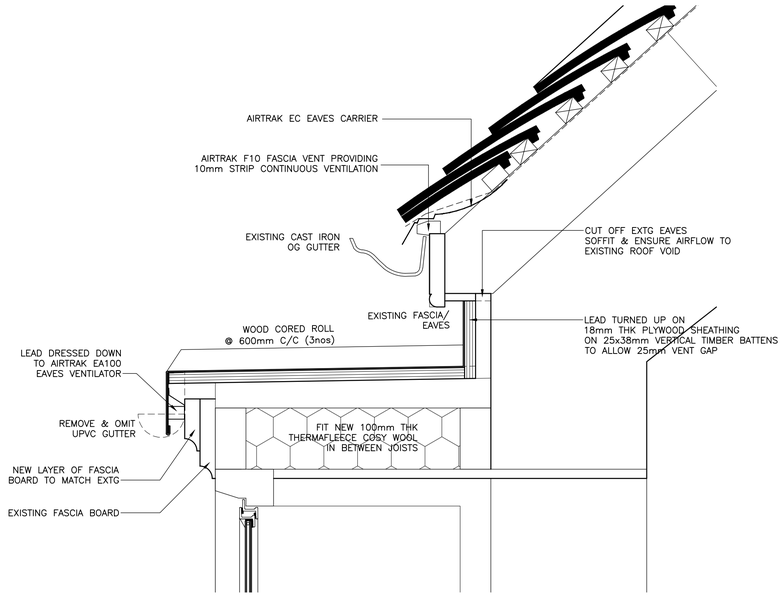

D 06 15 TYP. BAY WINDOW ROOF DETAIL (1ST FLR)
SCALE: 1:5 M

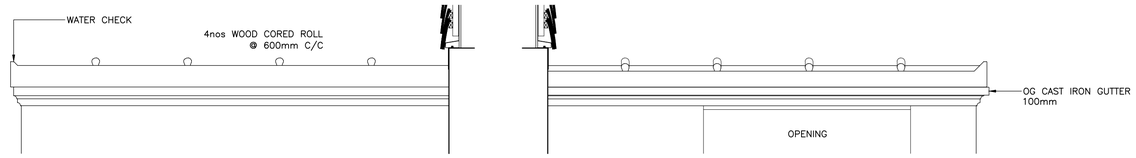

PORCH SOUTHWEST HEAD ELEV
SCALE: 1:20

PORCH NORTHEAST HEAD ELEV
SCALE: 1:20

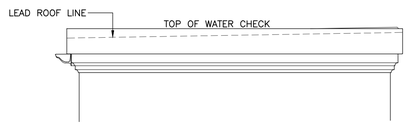

PORCH NORTHWEST HEAD ELEV
SCALE: 1:20

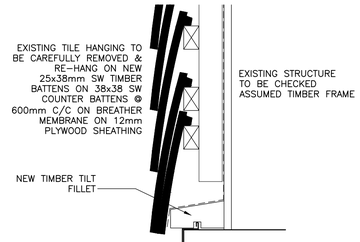

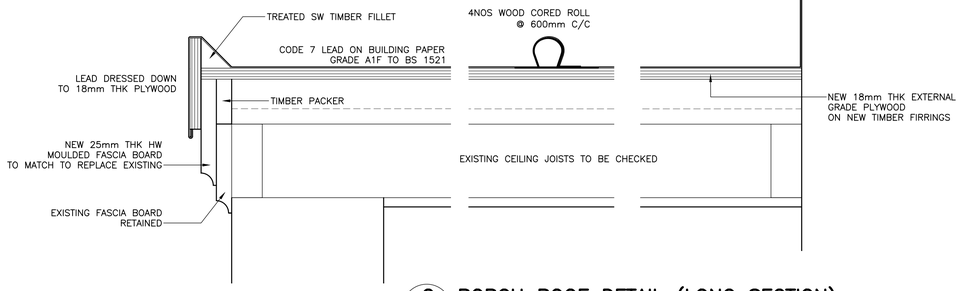

C 06 15 PORCH ROOF DETAIL (LONG SECTION)
SCALE: 1:5 M

ALL LEAD WORKS TO BE CARRIED OUT IN ACCORDANCE WITH THE LATEST EDITION OF LEAD SHEET ASSOCIATION MANUAL

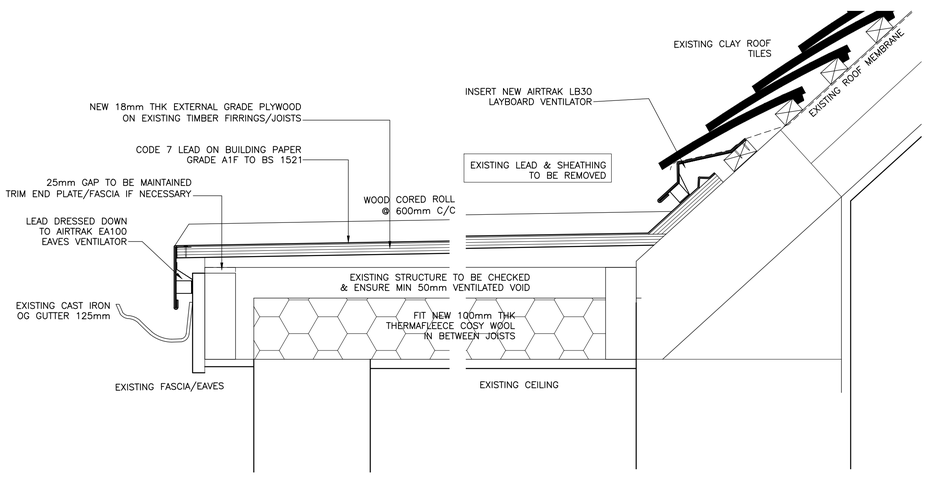

A 06 15 FLAT ROOF DETAIL (1ST FLR)
SCALE: 1:5 M

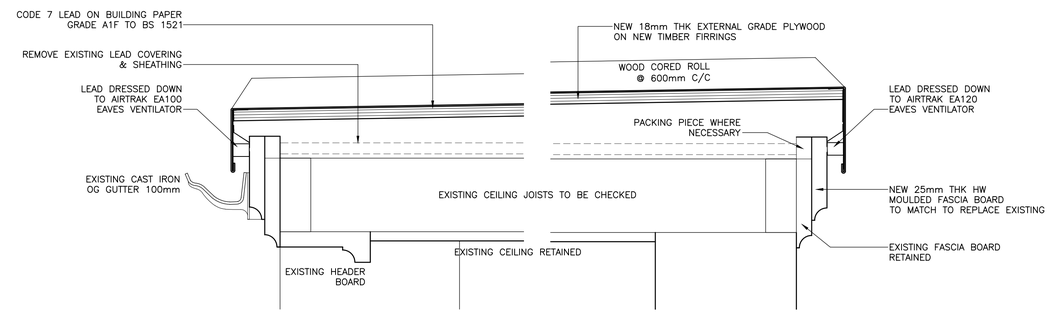

B 06 15 PORCH ROOF DETAIL (CROSS SECTION)
SCALE: 1:5 M

REV.	DATE	DESCRIPTION

PROJECT
The Almonry
High Street
Battle

TITLE
Lead Roofs
Replacement Details

JOHN D CLARKE ARCHITECTS
2 West Terrace, Eastbourne, BN21 4QX · Telephone: 01323 411506
admin@jdcarchitects.co.uk www.jdcarchitects.co.uk

SCALE	DRAWING No.	DRAWN BY
as shown	10205/15	apr
DATE 08.11.19	REVISION	Original Paper Size A1