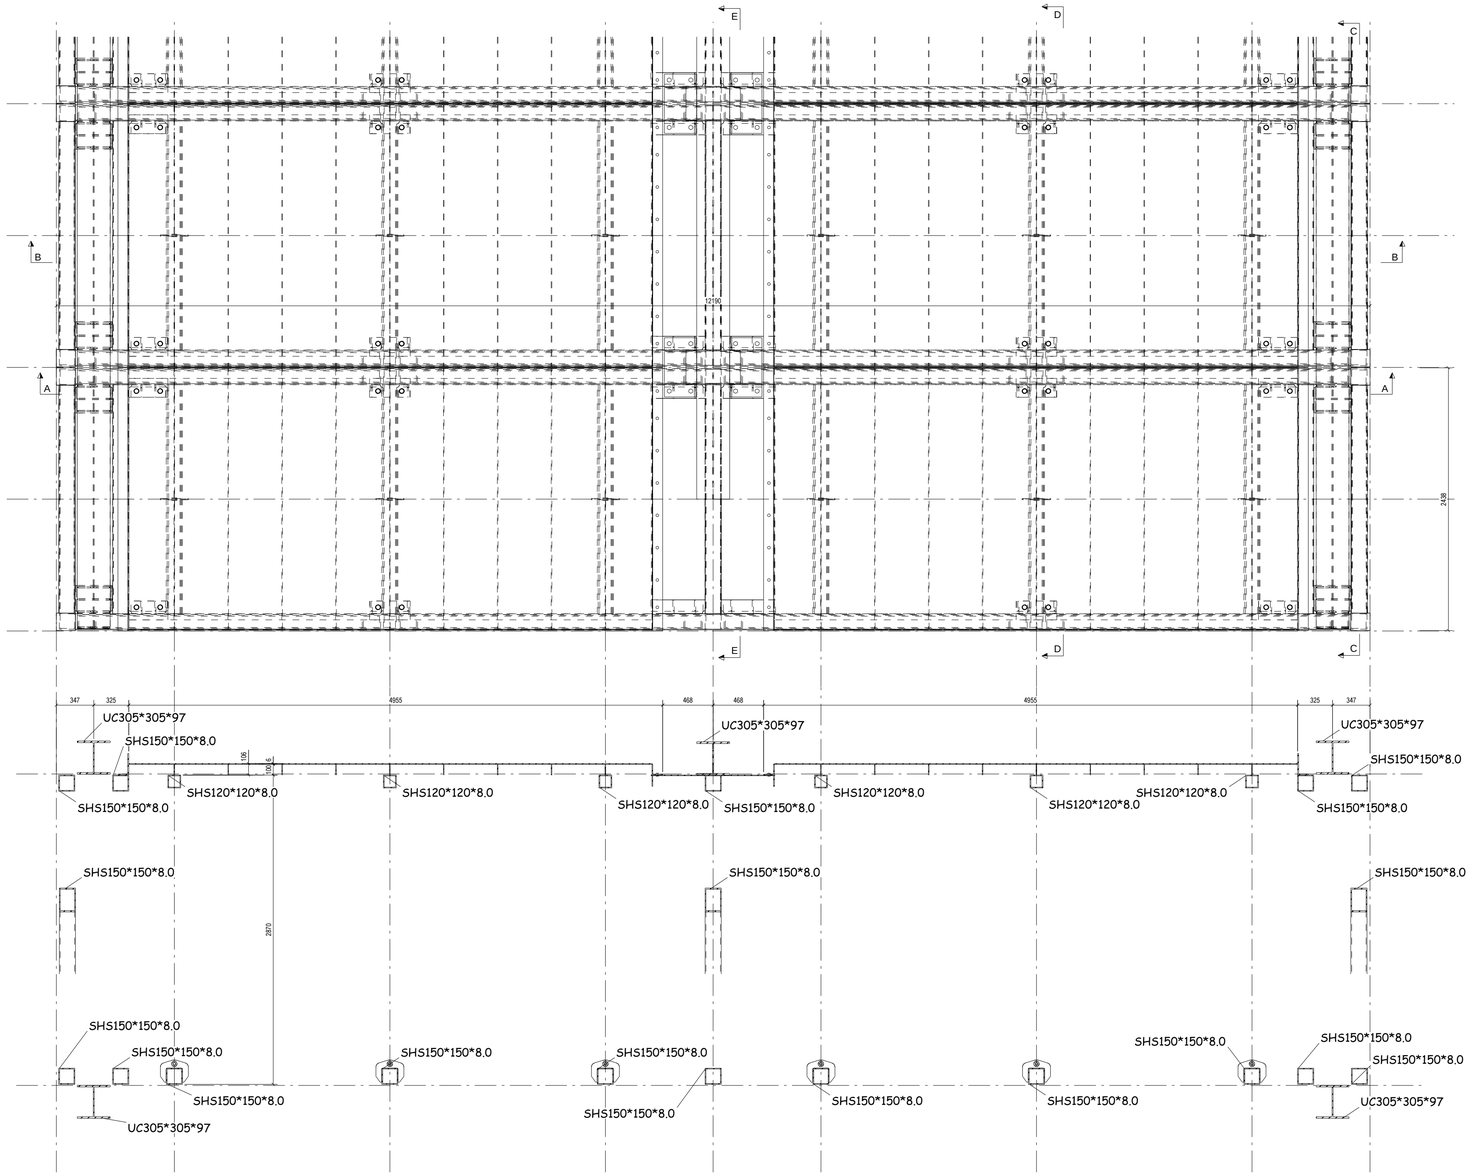

B - B

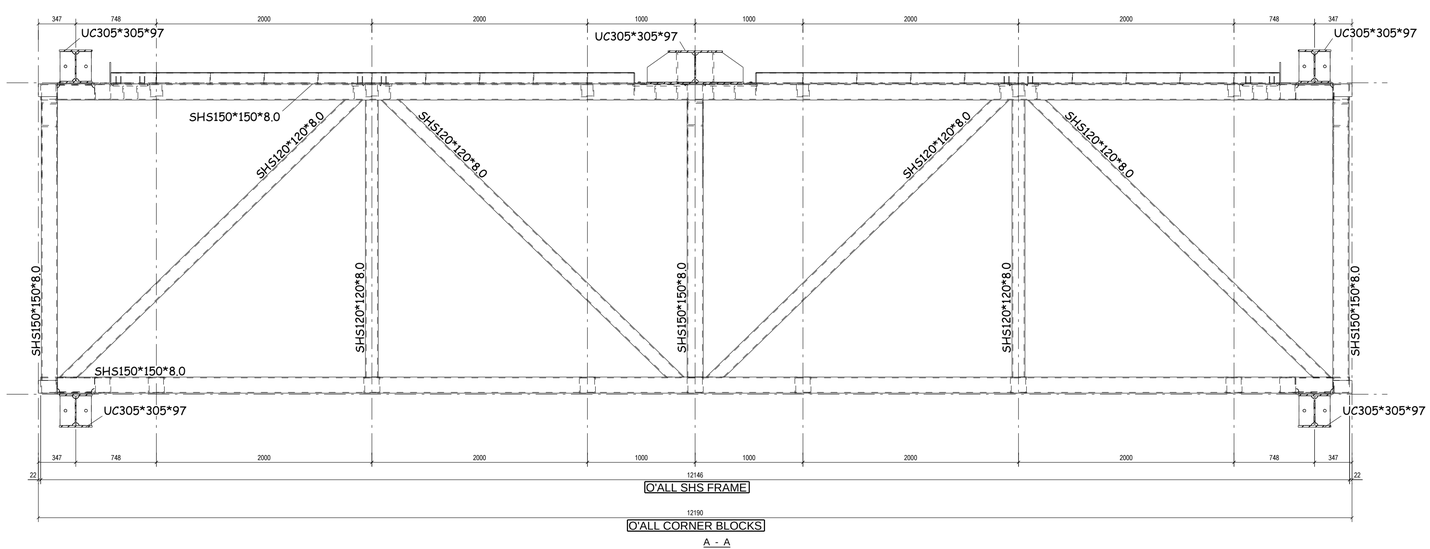

A - A

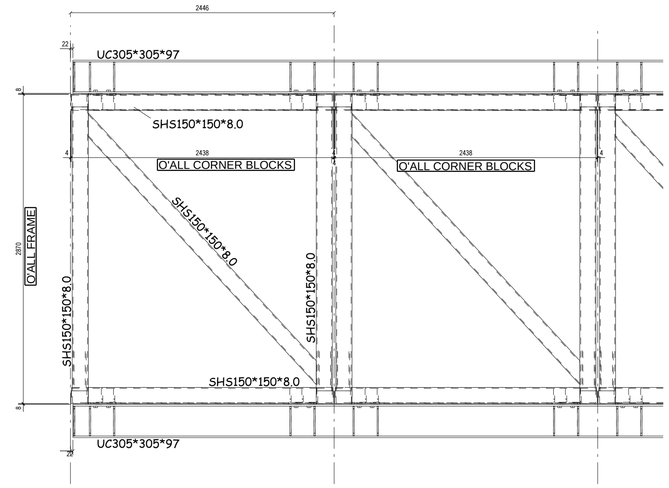

C - C

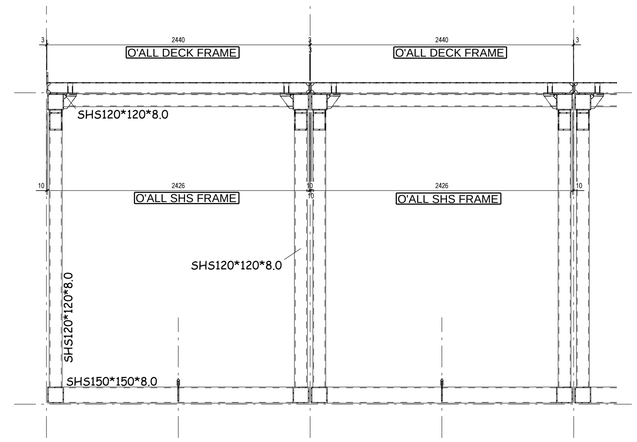

D - D

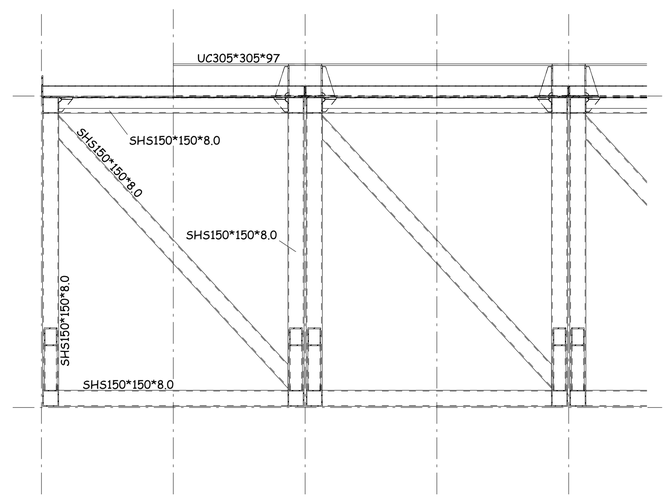

E - E

Steel Grades:
PFC/UC/UB = S355
FLT/PLT/RSA = S355
CHS/RHS/SHS = S355
(Sub Grades to be Determined to BS5950)

REV MARK	REVISION DESCRIPTION	REVISION DATE

Shane Carr Ltd
Admiralty House | 2 Bank Place | Falmouth | Cornwall | TR11 4AT

EXECUTION CLASS 3

MODULAR DRY DOCK

DRAWING TITLE	SECTIONAL DETAILS				
CONTRACT	TUGDOCK				
MODELLED BY	JLHP	CHECKED BY: JLHP	DESIGN CHECK :	ISSUE :	
CONTRACT NO	J1451		SCALE	1:20	
DRAWING No	G [1]		REVISION No.		

Tekla Structures