PROPOSED ROOF VOID LOOKING WEST TO CH1

THIS DRAWING IS INTENDED FOR TENDER ISSUE ONLY.
Do not construct from this drawing. All dimensions and details will need confirmation prior to undertaking works. This drawing creaeted from a digital survey and will accurately scale but is best printed at the paper size recorded below.

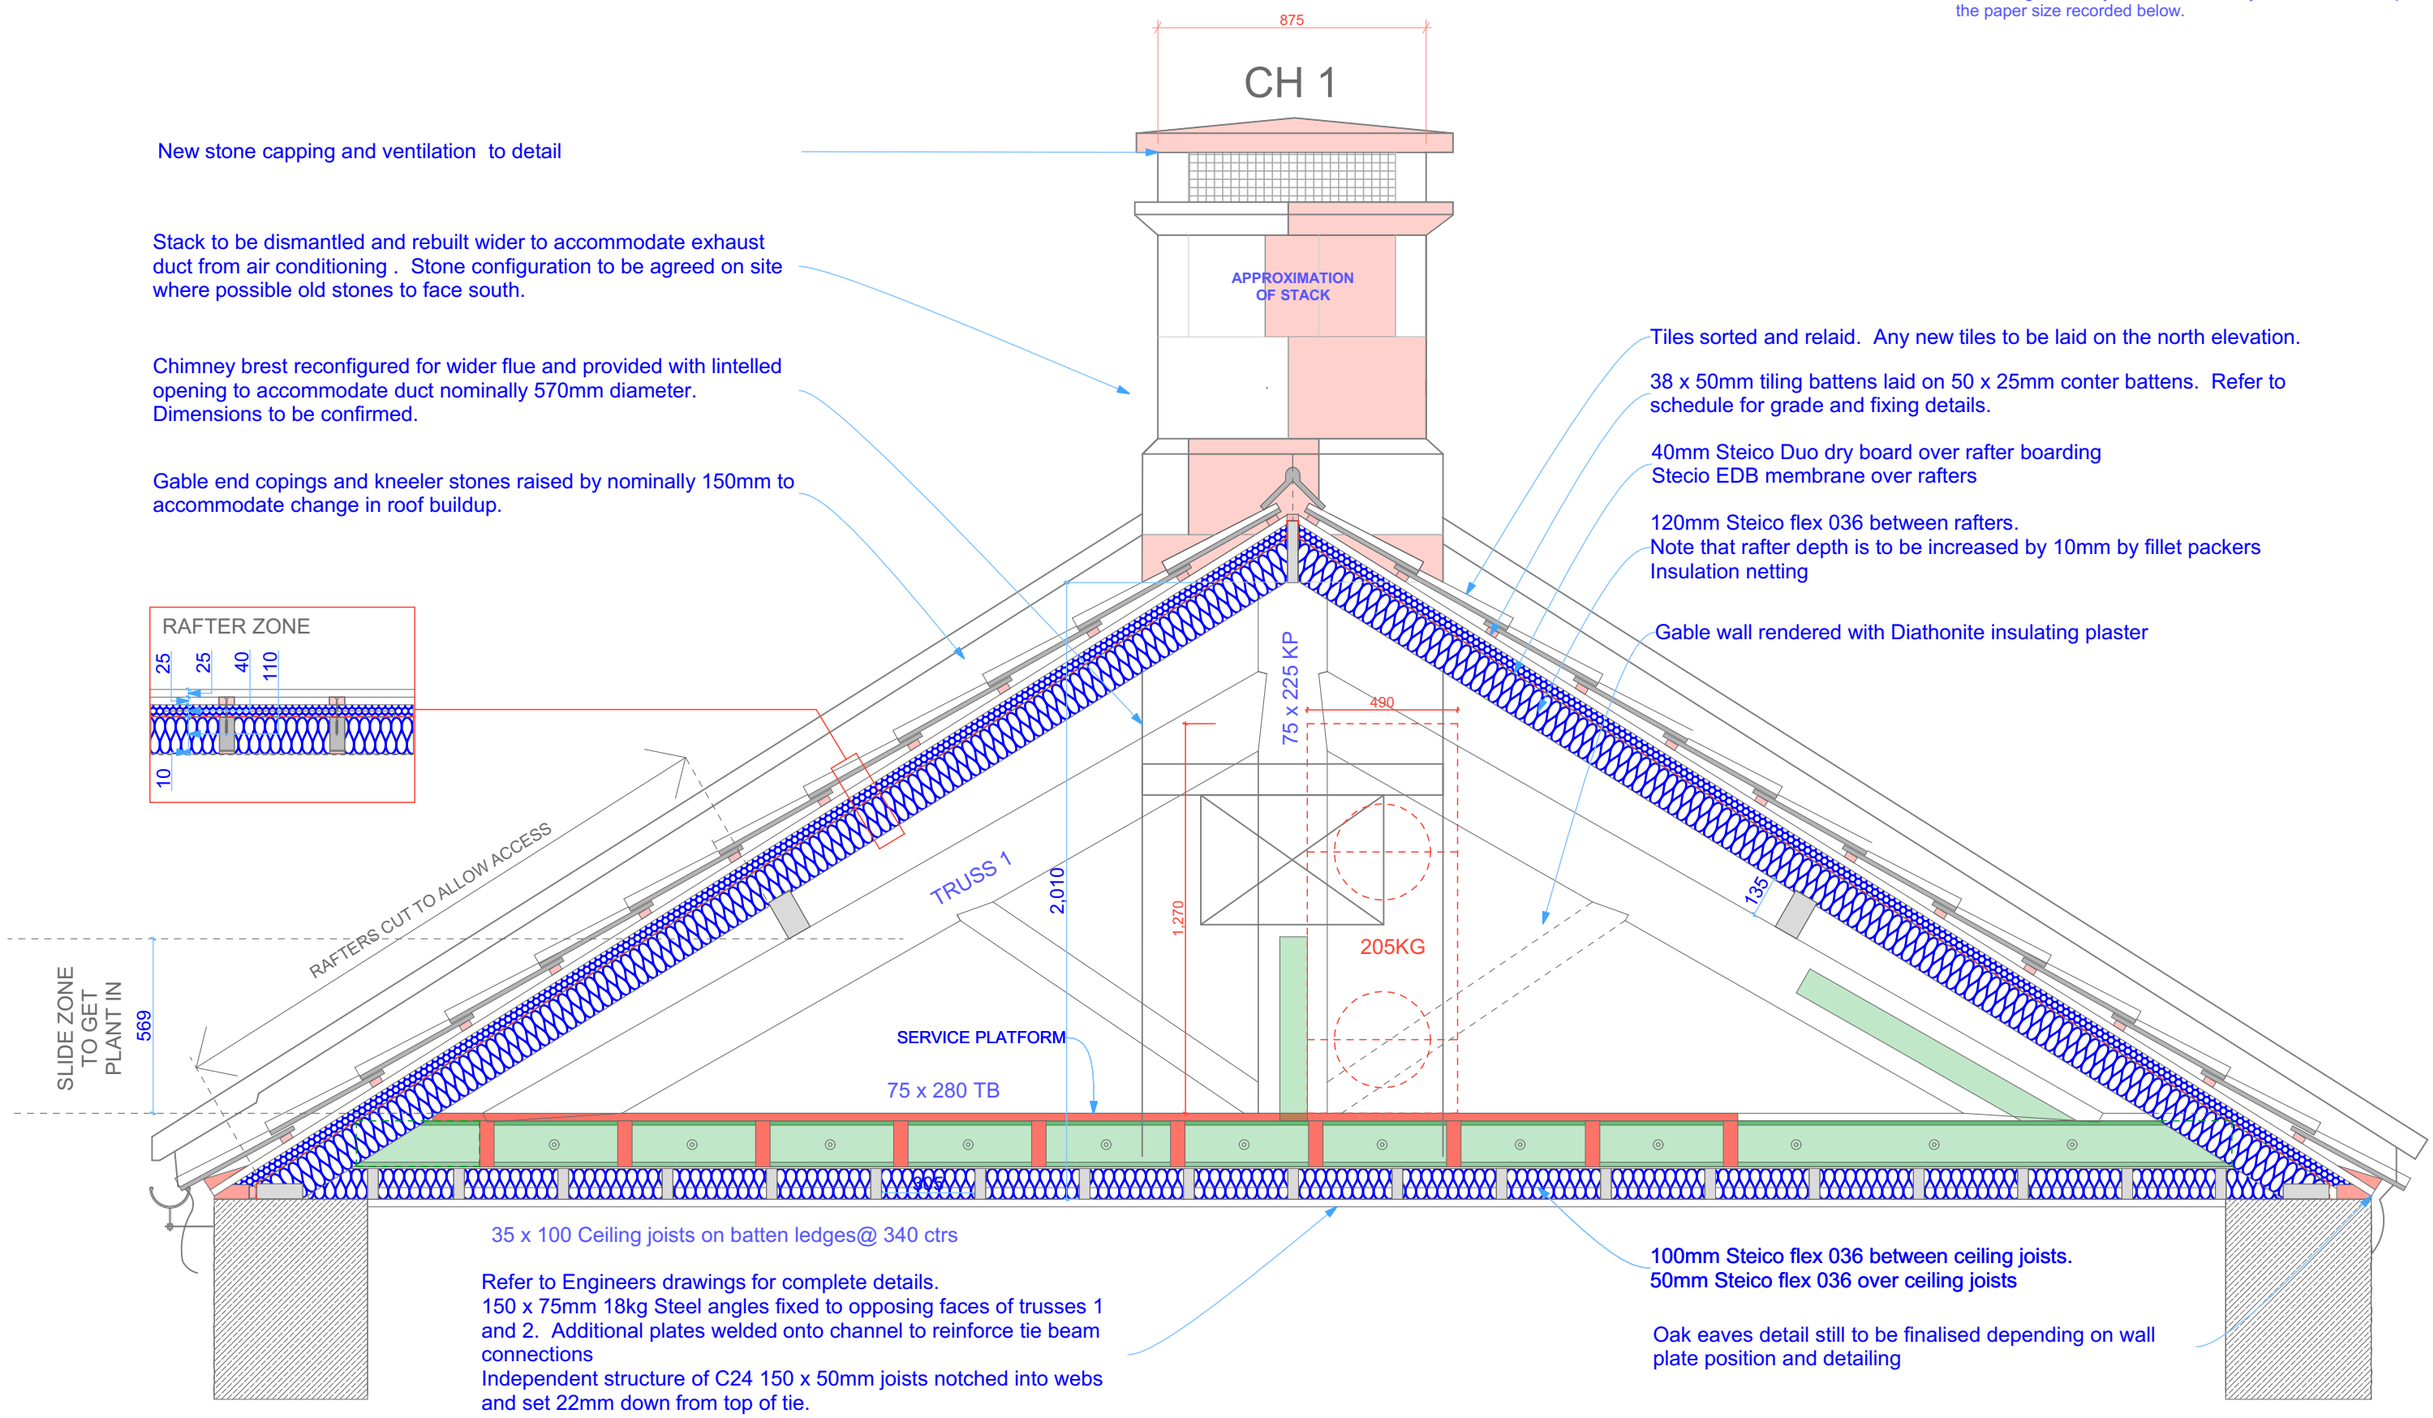

HARRISON BROOKES ARCHITECTS 01373 303453

Rev	Details	Issue Date

PROJECT:	HOP POLE INN LIMPLEY STOKE	BA2 7FS	HBA 345
DRAWING:	PROPOSED ROOF VOID LOOKING WEST TO CH1	SCALE: 1:20	204 P1
		SIZE: A3	
	PHASE 1 WORKS (TENDER)	DATE: 13/03/2023	PHASE 1