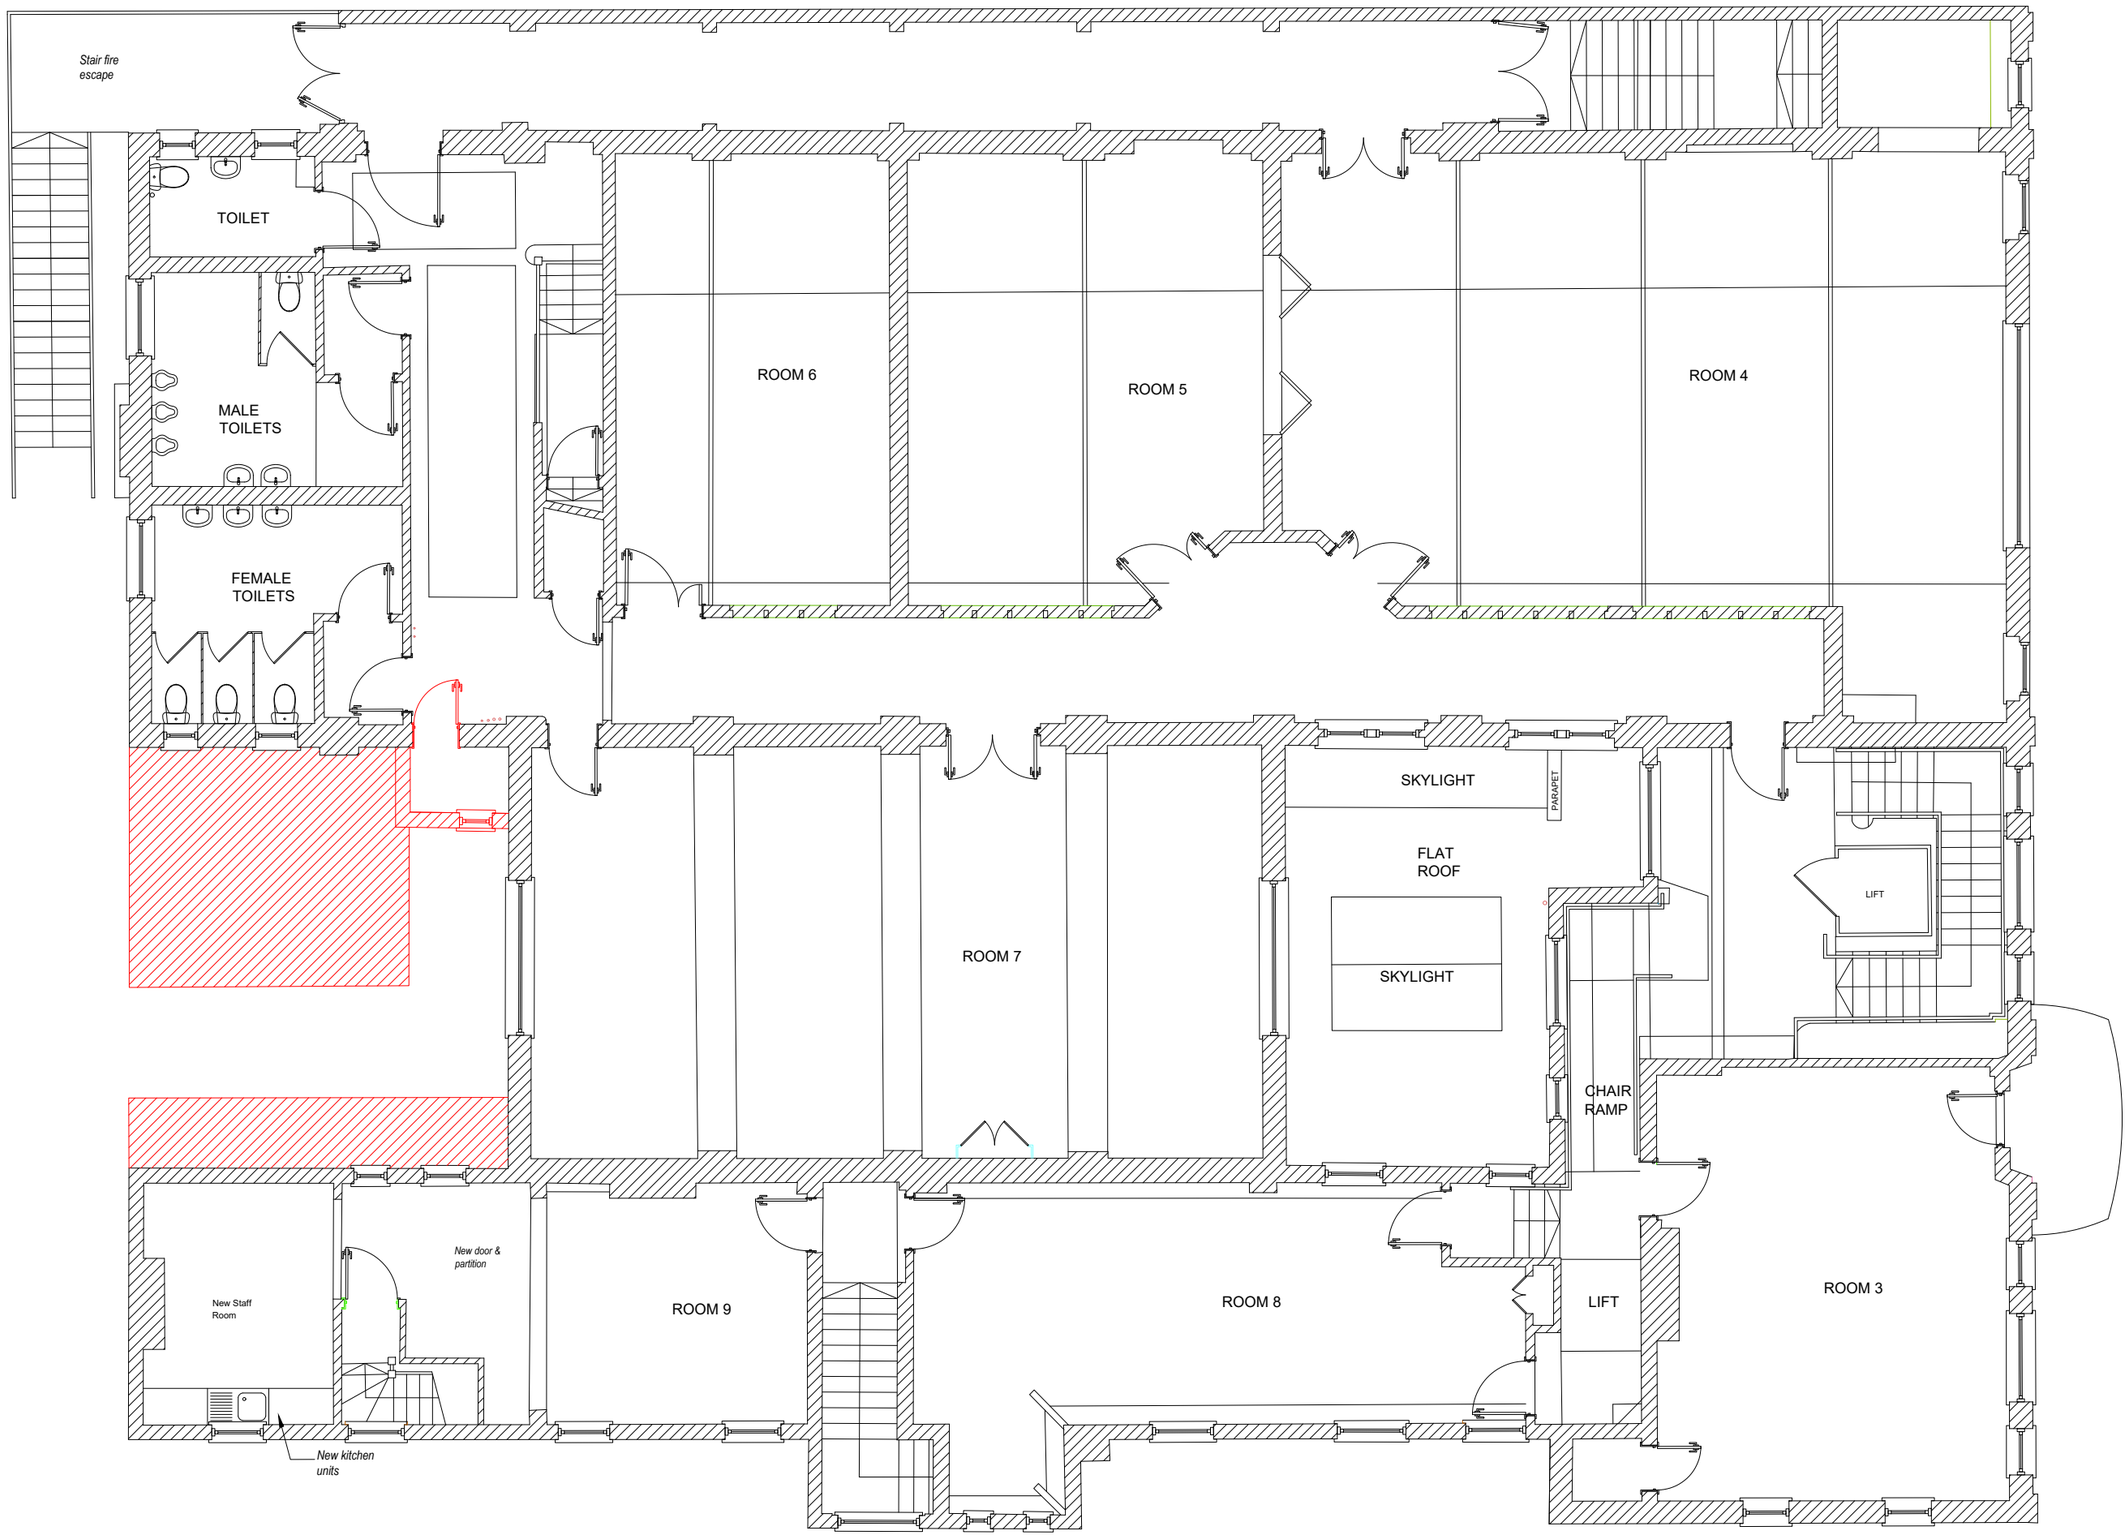

NOTES

1) ALL DIMENSIONS TO BE CHECKED ON SITE
2) ALL SCALED DIMENSIONS TAKEN FROM THIS DRAWING SHOULD BE CONFIRMED BY JOHNSON GILLIES LTD
3) JOHNSON GILLIES LTD SHALL BE INFORMED IN WRITING OF ANY DISCREPANCIES.
4) ALL DIMENSIONS ARE IN MILLIMETERS ONLY.

KEY

- Proposed Demolition

REVISIONS

No.	Date	Amendments	Initial

THIS DRAWING IS FOR THE FOLLOWING PURPOSE ONLY:
PRELIMINARY ☐ TENDER ☐ CONSTRUCTION ☐
SKETCH ☐ MEASURED SURVEY ☐ CONTRACT ☐

TITLE
First Floor Demolition Plan

CLIENT
Leigh-on-Sea Town Council

PROJECT NAME
Leigh Community Centre.
71-73 Elm Road
Leigh-on-Sea
SS9 1SP

Johnson Gillies Ltd
Chartered Building Surveyors & Building Consultants

Irongate House
30 Dukes Place
London
EC3A 7LP
T: +44 (0)20 7377 6247

Former HMS Essex
135 Ness Road
Shoeburyness
Essex SS3 9ES
T: +44 (0)1702 293413

E: info@johnsongillies.co.uk
W: www.johnsongillies.co.uk

UNITED KINGDOM
•LONDON•ESSEX•

DRAWN BY	DATE
WLA	August 2018
SCALE	CHECKED
1/100@A3	JG
DRAWING NO.	REV. NO.
10067/B/05	A