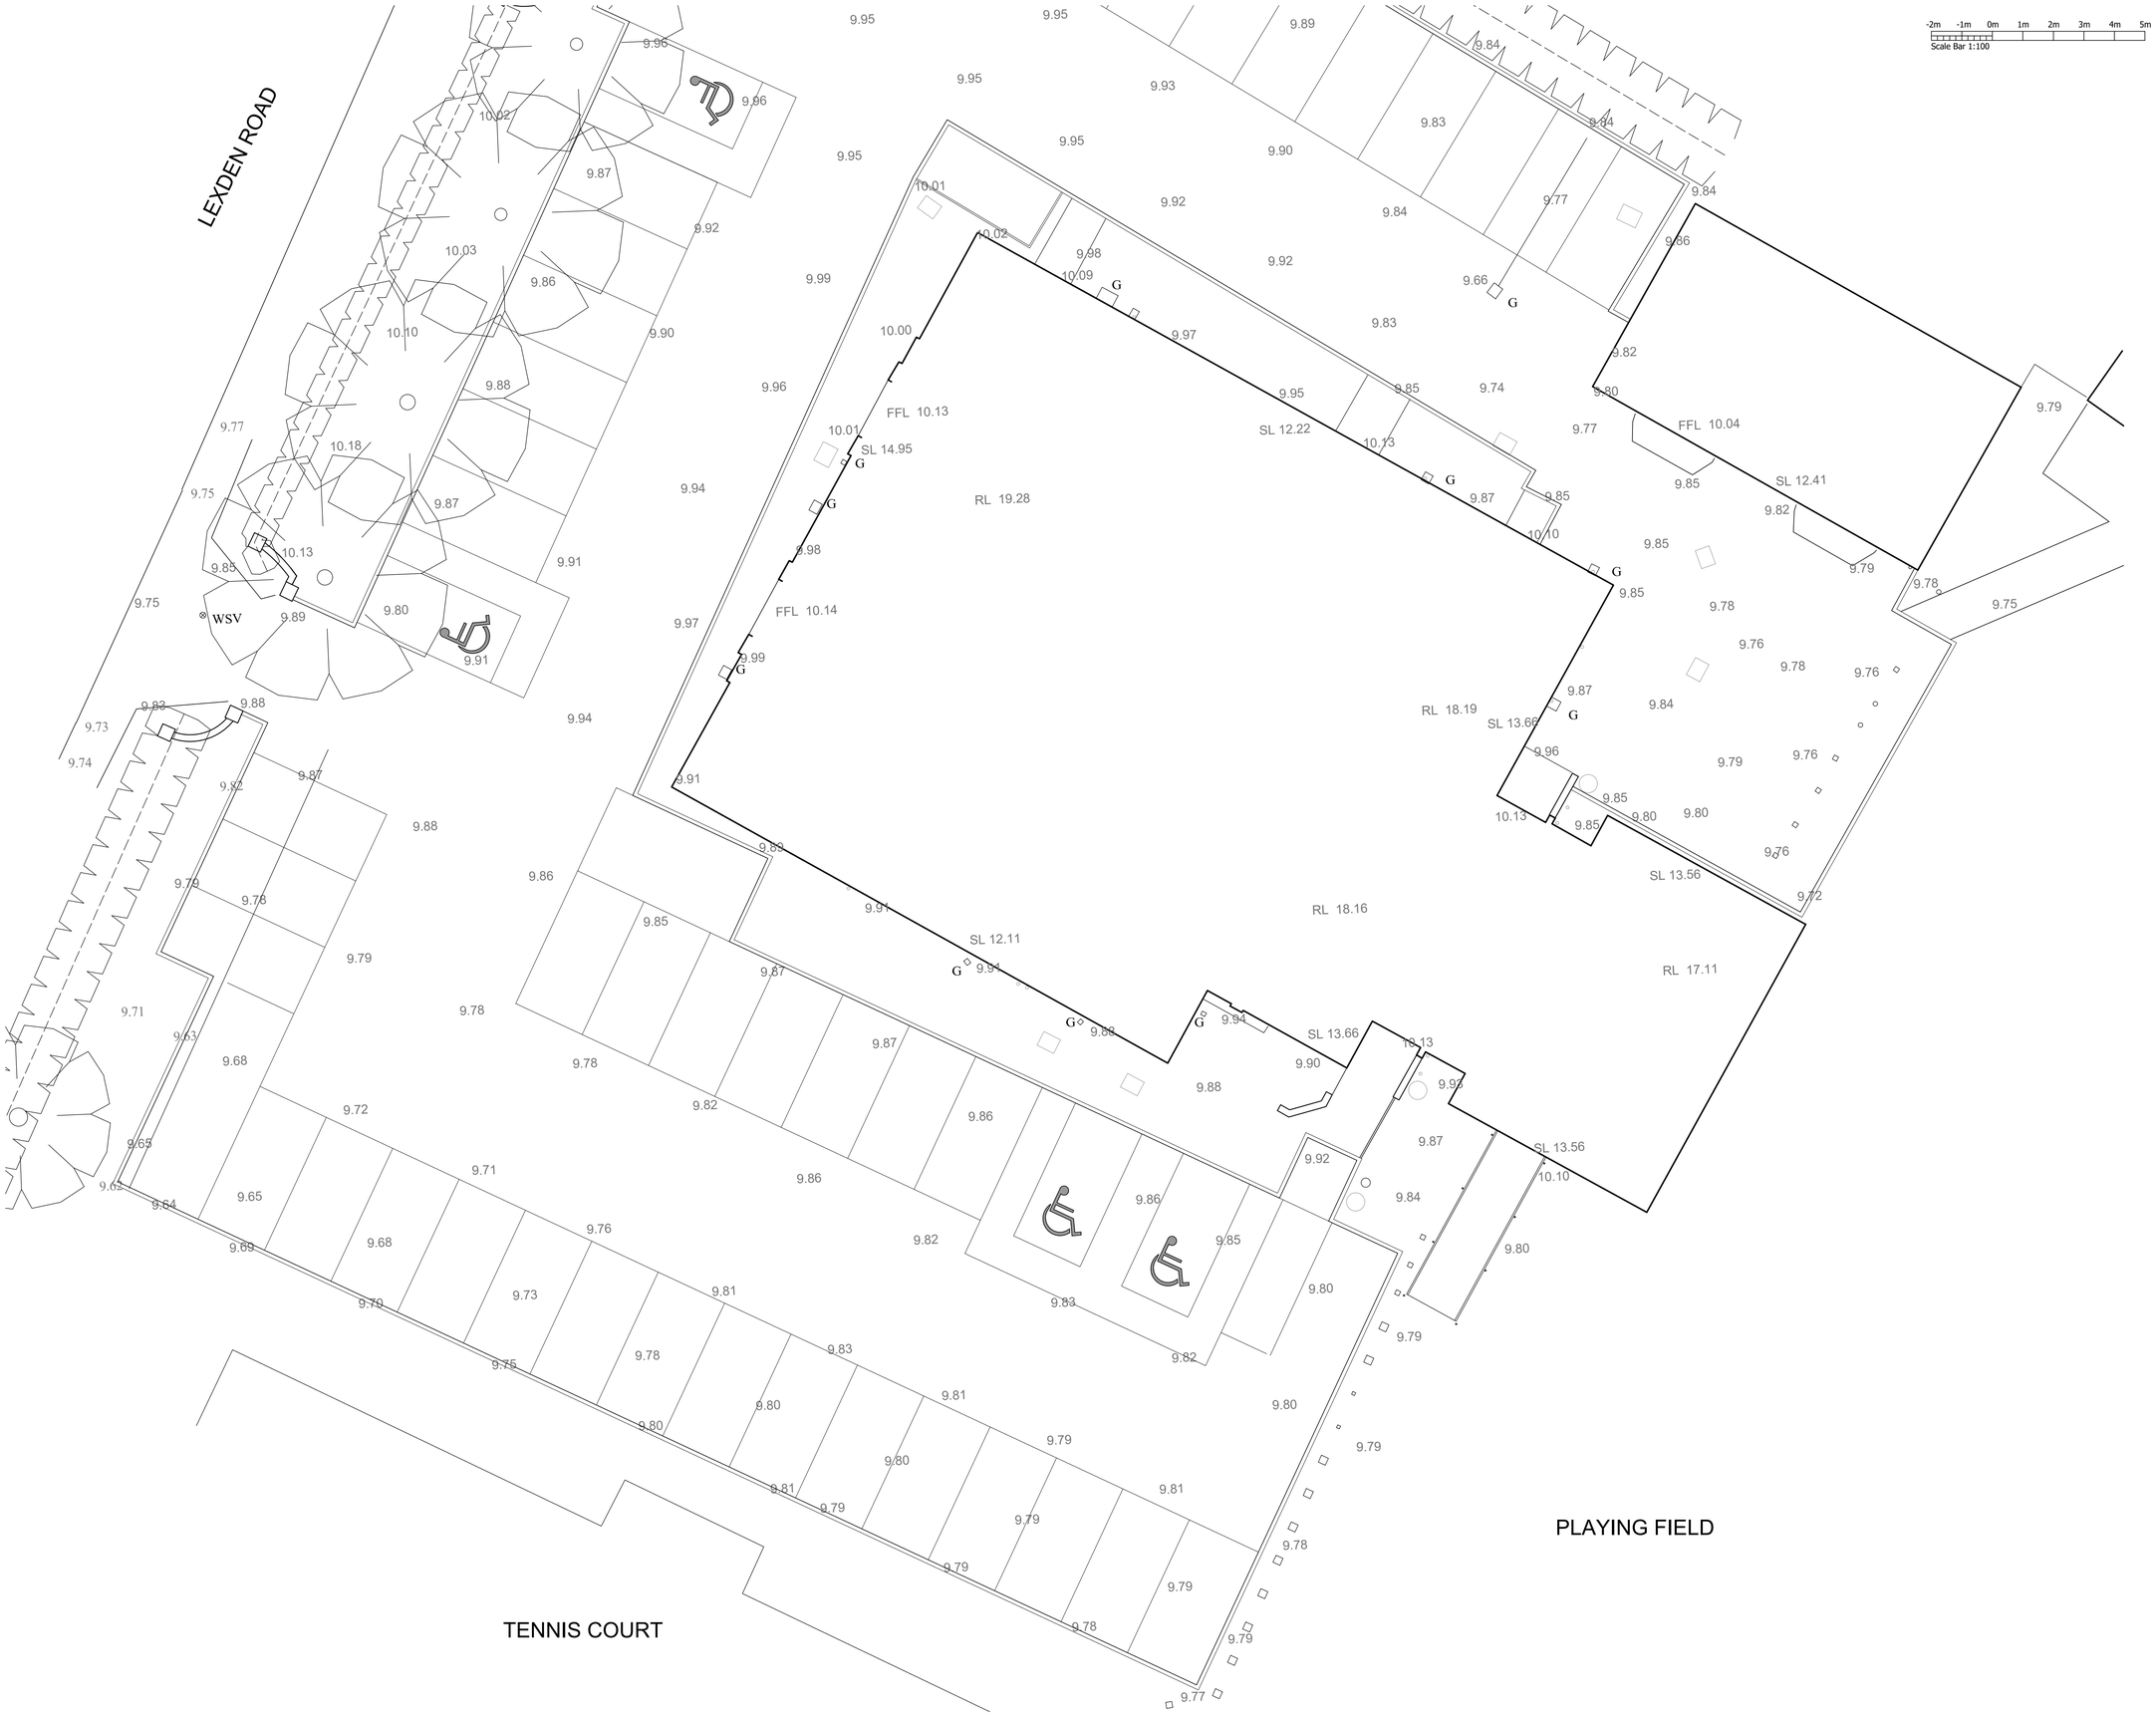

-2m -1m 0m 1m 2m 3m 4m 5m
Scale Bar 1:100

If you require clarification of any dimensions please contact:
Mclean Architectural Limited

NOTE:
When printing from PDF, ensure print scaling is set to none.
(File → Print → Page Handling → Page Scaling → None)

A1 SHEET

N

rev	date	by	description

MCLEAN ARCHITECTURAL
Suite 1
The Treble Tile
Colchester Road
West Bergholt
Colchester
Essex
CO6 3LQ
Tel 01206 241909
studio@mcleanarchitectural.co.uk
www.mcleanarchitectural.co.uk

project: Orpen Hall, Lexden Road, West Bergholt, Colchester, Essex, CO6 3BW

drawing title: West Bergholt Community Hub and Office Site Block Plan as Existing

scale: 1:100
drawn by: SMc
date: January 2023
checked:
drawing no: 1649/S/01
revisions:

This drawing should not be copied or reproduced in whole or in part, nor used in conjunction with any project with or without permission and remains the copyright of Mclean Architectural Limited

CIAT Registered Practice