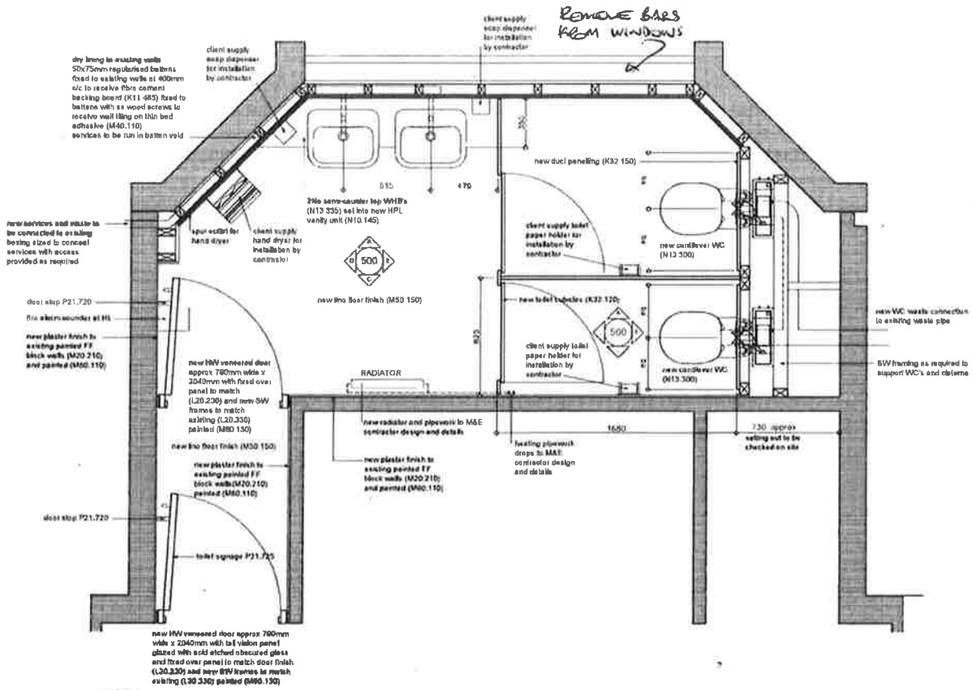

1 3005 Proposed floor plan
Scale: 1:50

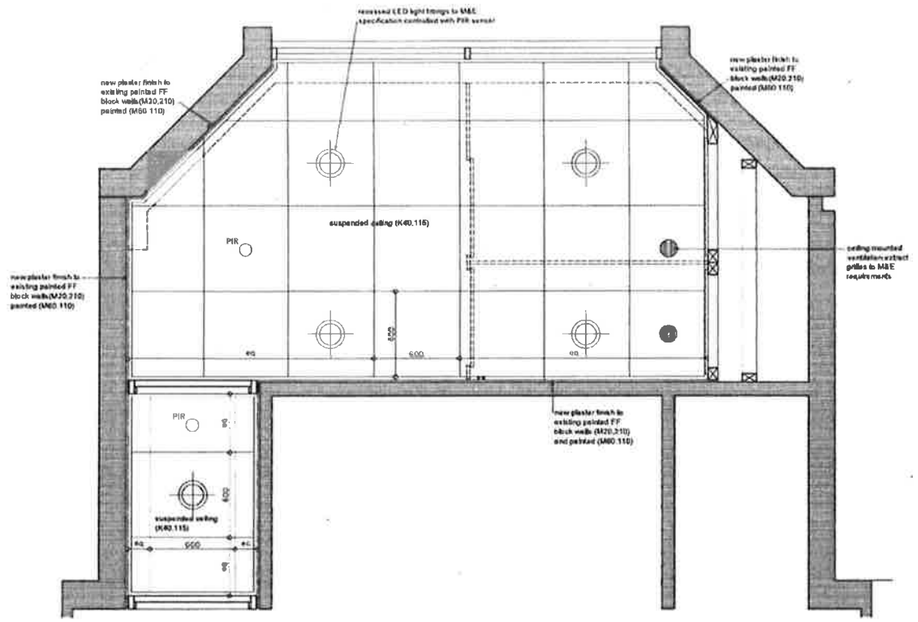

2 3005 Proposed reflected ceiling plan
Scale: 1:50

This drawing is not to be scaled. The architect is to be informed of any errors before work proceeds. The general contractor is responsible for checking all dimensions

Notes

Rev.	Date + notes	Drwn	Chkd
T1	Date Issued for Tender.	AS	AR
02	28.11.2013 Ceiling layout revised to accord with M&E lighting. Vanity units revised. Client supply notes added	AS	AR
01	14.11.2013 Client supply notes added. Door glazing panel added	AS	PE
00	13.08.2013 Issued for comment	AS	PE

r h partnership architects
84 Chesterton Road Cambridge CB4 1ER
T 01223 316308 F 01223 324152
www.rhpartnership.co.uk
cambridge@rhpartnership.co.uk

Project
CEH Wallingford
Toilet and shower refurbishment

Drawing
Toilets
Proposed Plans

Job Ref	Dwg No	Revision
P0006	3005	T1

Scale(s)	Size	Drwn	Chkd
1:20	A1	AS	PE

Status
Tender