Notes:
This drawing is protected by copyright. No part of this document may be reproduced, altered, or transmitted in any form or by any means without permission.
Do not scale off these drawings for construction purposes. If any discrepancies are found, please contact PWCR.

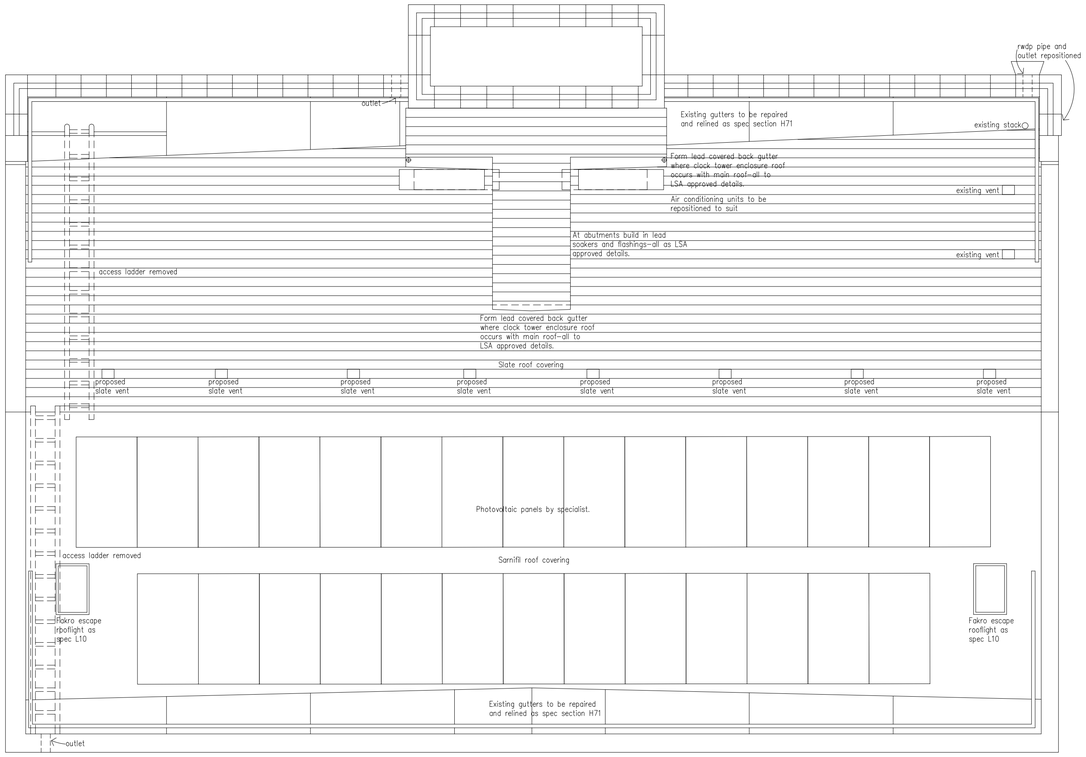

Roof Plan

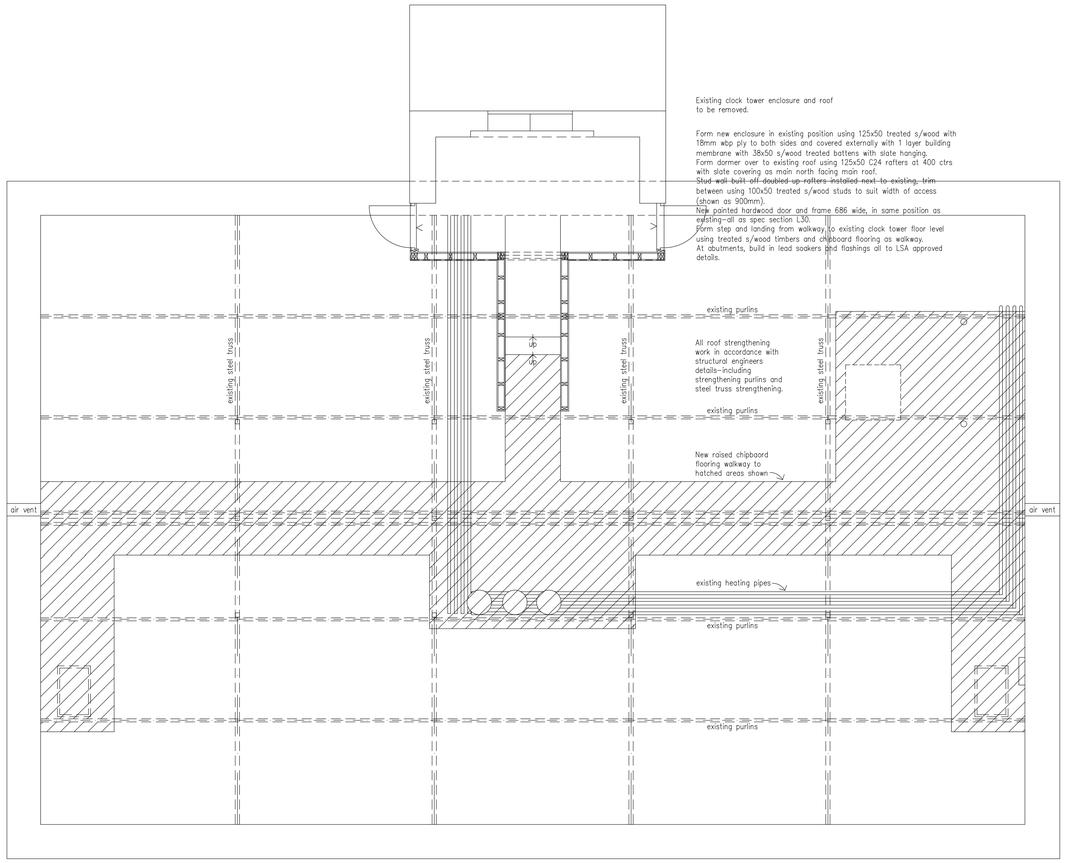

Attic Plan

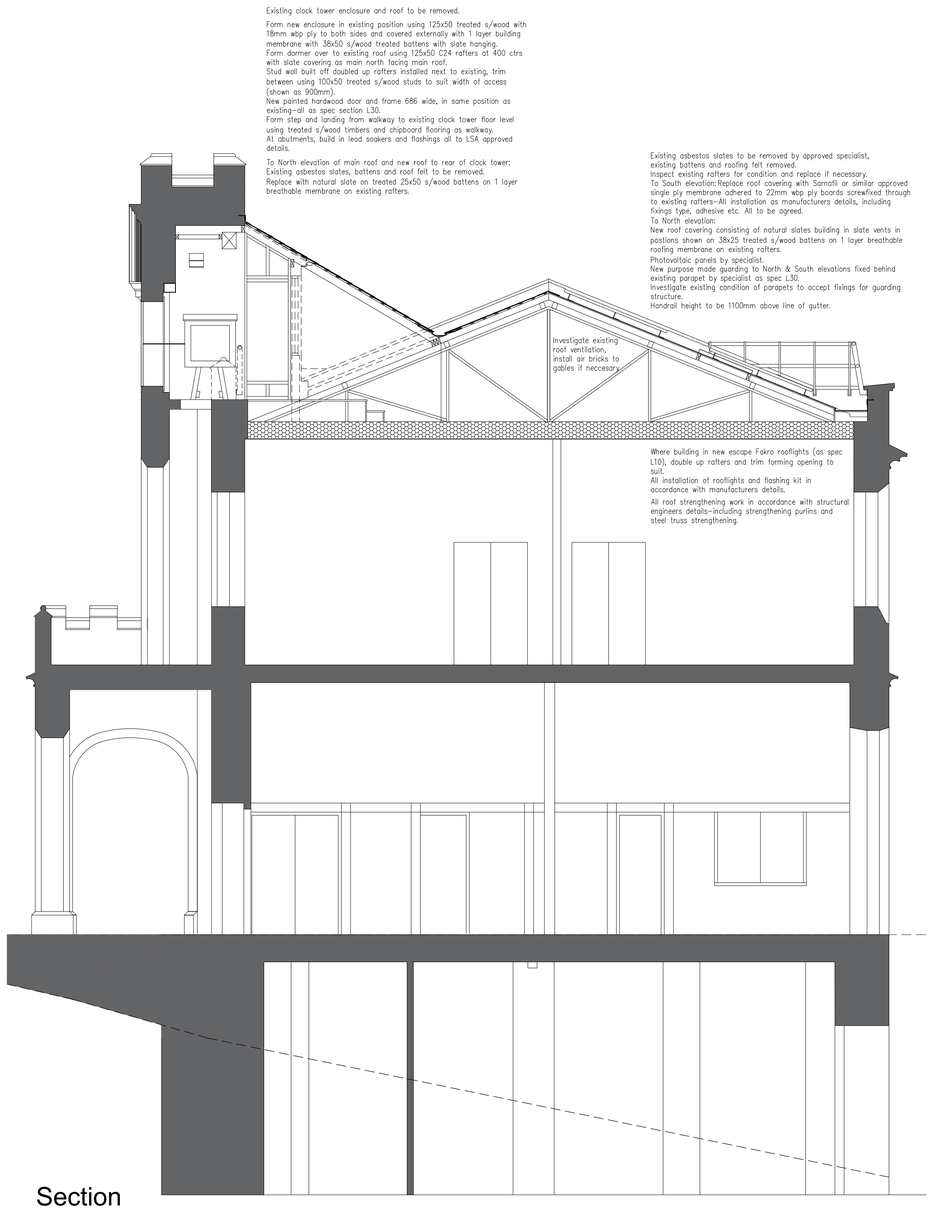

Section

Rev	Description	Drawn By	Date

Client: Shaftesbury Town Hall	Drawn By: SF
Dwg Title: Attic, Roof Plan & Section	Checked By: BW
Project: Shaftesbury Town Hall, High Street, Shaftesbury, Dorset.	Scale 1:50
	Date: 27/3/23
Job No.: 5131 / Dwg No.: W04	Revision:

1:100 0 1 2 3 4 5

PWCR
ARCHITECTS | TOWN PLANNERS
PWCR, Grosvenor House, Bleke Street, Shaftesbury, Dorset SP7 8AW
01747 851881
www.pwcr.co.uk
mail@pwcr.co.uk
RIBA Chartered Practice