LEVELS PLAN

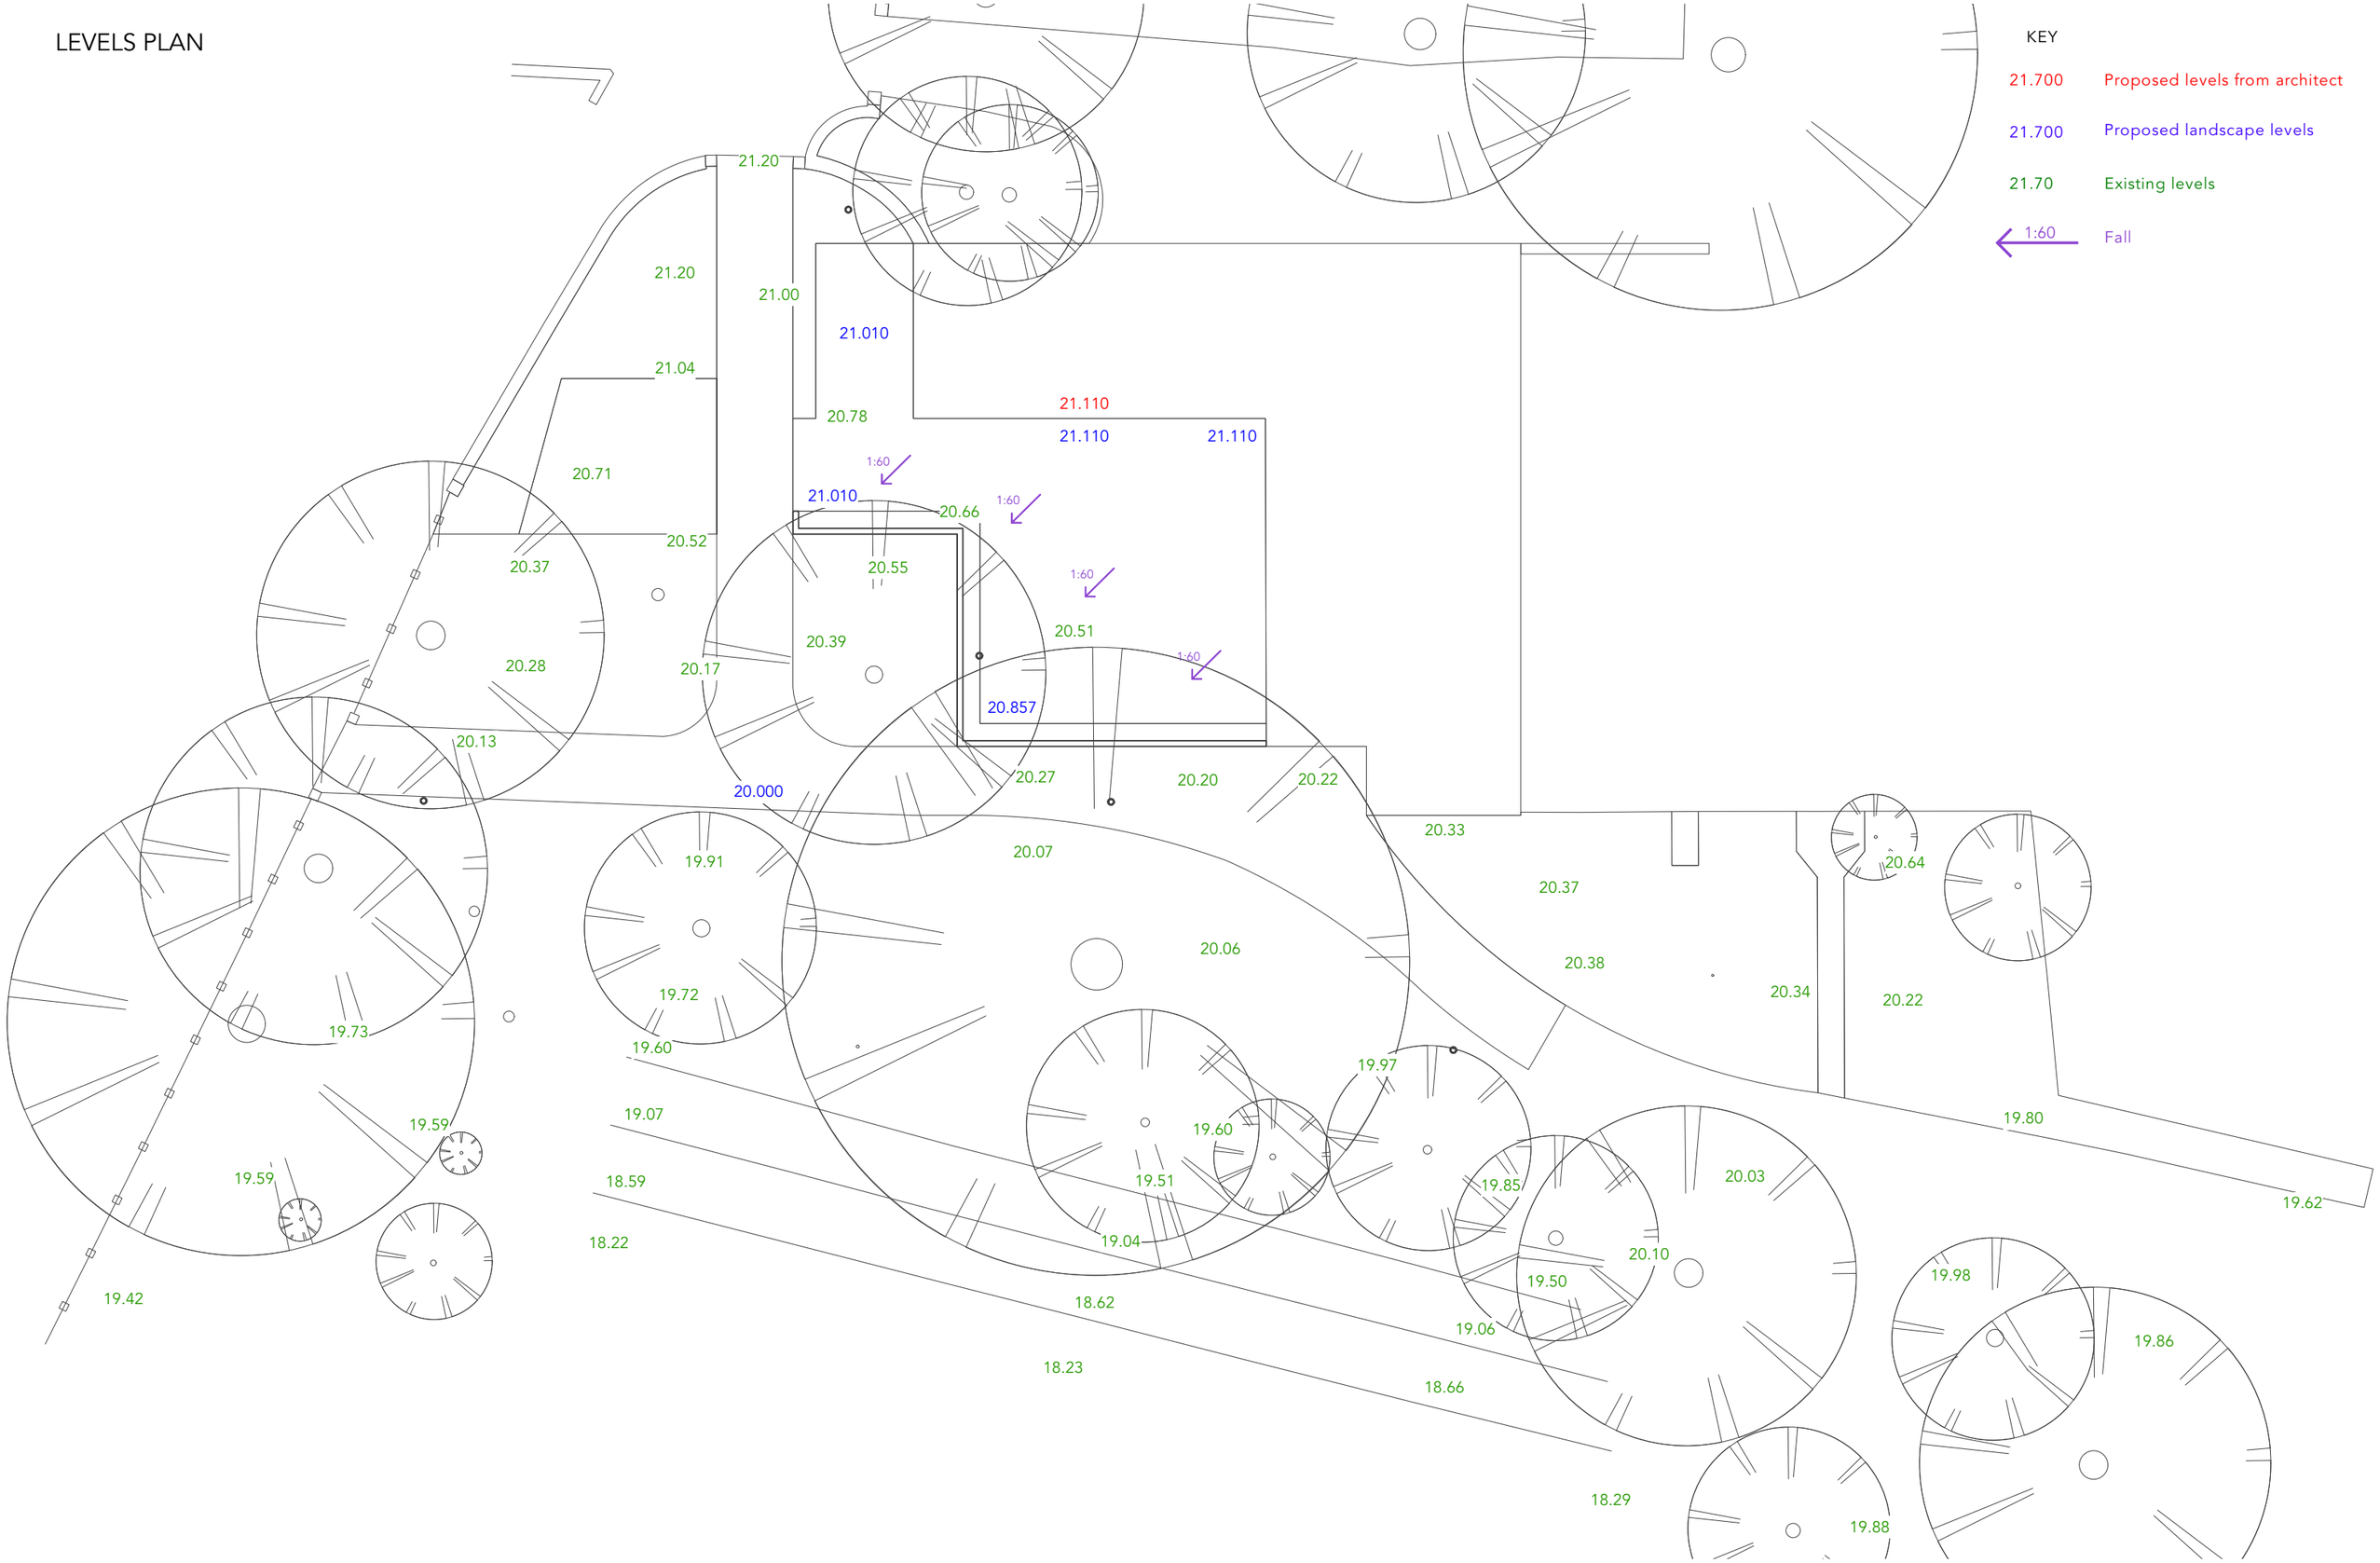

CONTACT

t: 07947 072616
e: zaidee@zpdesign.co.uk
w: www.zpdesign.co.uk

GENERAL NOTES

1. Only figured dimensions are to be worked from.
2. Contractors must check all dimensions on site.
3. Discrepancies must be reported to the landscape designer before proceeding.
4. Not suitable for construction unless stated below
5. This drawing is to be read in conjunction with all relevant Architect's drawings, specifications and other Consultant's information.

*NB no scaled survey provided, all dimensions assumed

REV.	DATE	NOTES
A	31/05/2024	Material revisions following client review

ORIENTATION

N

Scale 1:200

0 2 4 6 8 10

PROJECT	**CLIENT**	**DATE** 31.05.2024	**PROJECT NUMBER** 0266		**REVISION**
THE COACH HOUSE PENLEE PARK PENZANCE	PENZANCE COUNCIL	**SCALE** 1:200	**DRAWING TITLE** Levels		A
		SIZE A3	**DRAWING NUMBER** 202		
		STATUS CONCEPT			