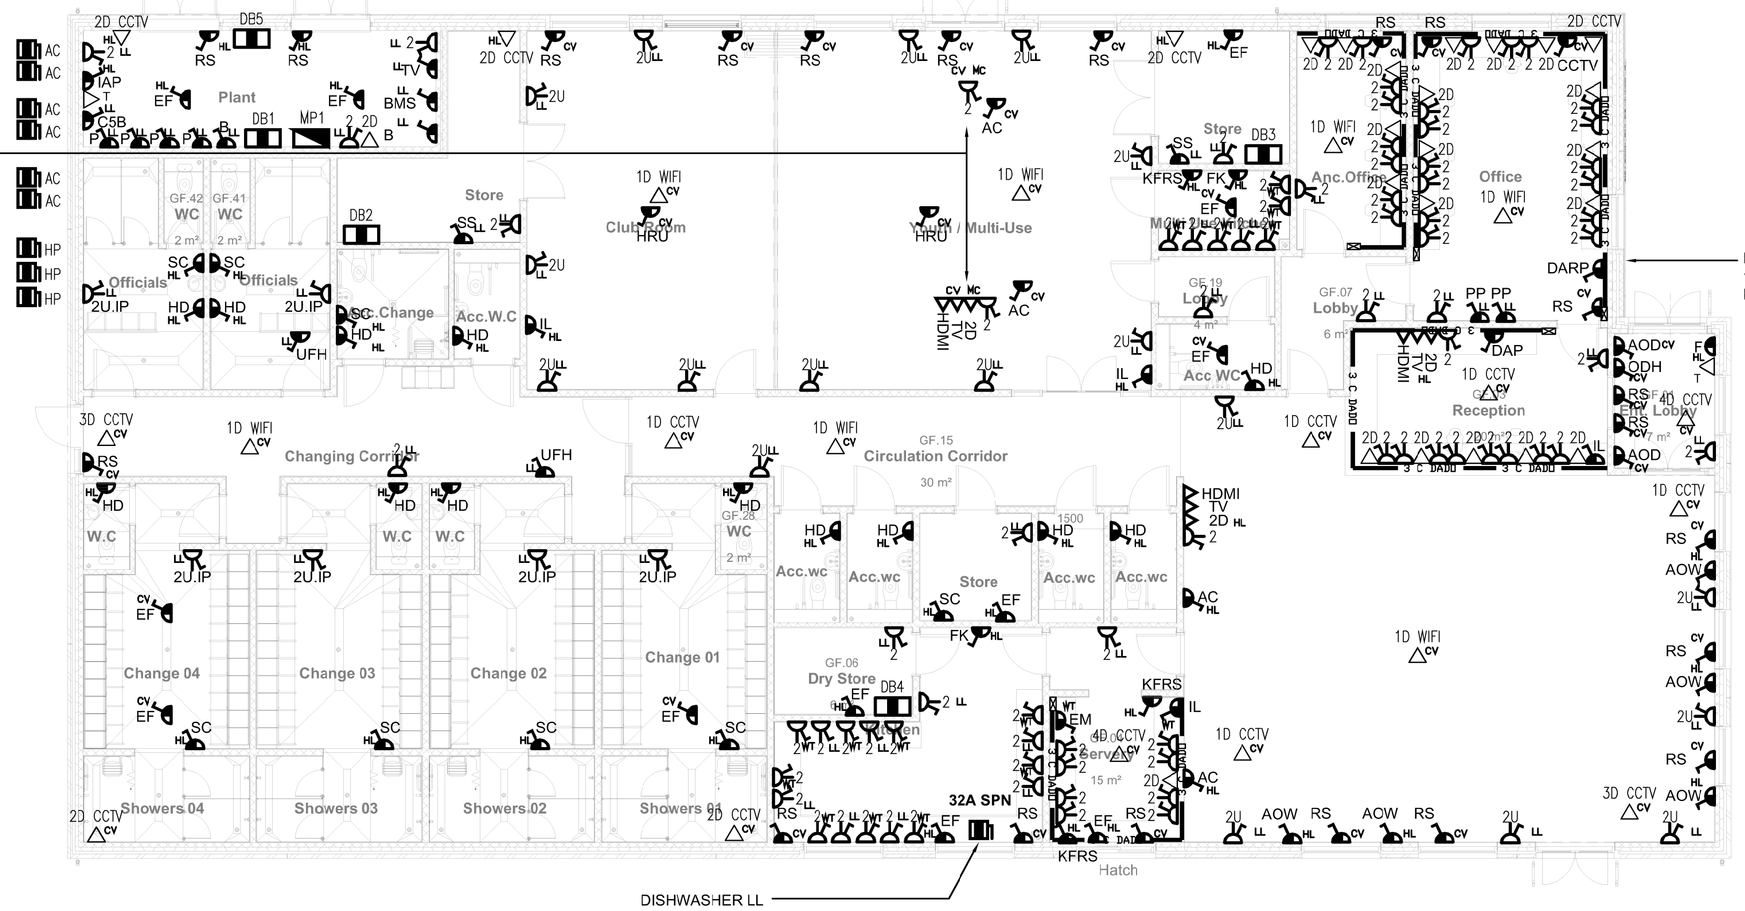

LEGEND

- 13A SINGLE UN-SWITCHED SOCKET OUTLET
- 13A SINGLE SWITCHED SOCKET OUTLET
- 13A SINGLE UN-SWITCHED CLEANERS SOCKET OUTLET
- 13A SINGLE SWITCHED CLEANERS SOCKET OUTLET MOUNTED 450mm AFFL
- 13A TWIN UN-SWITCHED SOCKET OUTLET
- 13A TWIN SWITCHED SOCKET OUTLET
- 13A TWIN SWITCHED SOCKET OUTLET C/W TWIN USB OUTLETS
- 13A SWITCHED FUSED CONNECTION UNIT
- 13A UNSWITCHED FUSED CONNECTION UNIT
- BS5839 COMPLIANT MAINS ISOLATOR SWITCH, FOR THE FIRE PANEL
- TELEPHONE POINT
- SINGLE DATA POINT
- TWIN DATA POINT
- VGA MONITOR OUTLET
- 1.TV ONE TV COAX POINT 2.TV TWO TV COAX POINT
- 3 COMPARTMENT DADO TRUNKING
- 3 COMPARTMENT SKIRTING TRUNKING
- MAIN DISTRIBUTION BOARD
- DISTRIBUTION BOARD SP&N
- DISTRIBUTION BOARD TP&N
- FLOOR BOX CONTAINING; 2x TWIN SOCKET OUTLET 4x DATA OUTLET 4x TV OUTLET
- ISOLATOR
- ISOLATOR- ELECTRICAL CONNECTION POINT
- 3PH COMMANDO SOCKET OUTLET
- 1PH COMMANDO SOCKET OUTLET
- 110V 16A COMMANDO SOCKET OUTLET, FOR POOL CLEANER

ABBREVIATIONS

AC	Air Conditioning
ACD	Access Control Door
ACG	Access Control Gate
ACT	Access Control Turnstile
AHU	Air Handling Unit
AOD	Automatic Opening Door
AOV	Automatic Opening Vent
AOW	Automatic Opening Windows
ARB	Automatic Roller Blinds
AWC	Raise/Lower WC
B	Boiler
BD	Raise/Lower Bed
C5B	Cat 5 Booster
CCTV	CCTV Cameras
CK	Clock
CM	Ceiling Mounted
CU	Condensor Unit
CV	Ceiling Void
CWB	Cold Water Booster
DAP	Disabled Alarm Panel (R for Repeater Panel)
DH	Door Hold Open Supply
DHW	DHW Generation Set
EF	Extract Fan
EM	Espresso Machine
FAP	Fire Alarm Panel (R for Repeater Panel)
FC	Fire Curtain
FH	Fan Heater
FK	Fly Killer
FL	Flush Finish
GPY	Grease Pack
H	Hoist System Supply
HD	Hand Dryer
HL	High Level (2250MM AFFL)
HRD	HairDryer
IAP	Intruder Alarm Panel
IL	Induction Loop
IP	IP65 Socket Outlet
LL	Low Level (450mm AFFL)
MC	Metal Clad
ODH	Over Door Heater
P	Pump Set
PA	Public Address System
PP	Patch Panel/Server
PU	Pressurisation Unit
KFRS	Kitchen Fire Roller Shutter
RS	Roller Shutter
SCPBP	Staff Call Panic Button Alarm
SC	Shower Controller
SF	Supply Fan
SK	Raise/Lower Sink
SL	Spring Loaded Front Socket
SS	Sound System
TH	Trace Heating Supply
TV	Televison Amplifier & Splitter
UFH	Underfloor Heating Manifold
WB	Water Boiler
WBS	Water Booster
WC	Water Cooler
WF	Wifi Point
WH	Water Heater
WT	Work Top/ Desk Height
HRU	Heat Recovery Unit

REV	DATE	DESCRIPTION	DR	CH
-	25-04-22	Stage 4 Issue	SAT	MG

TENDER

DB3

MANCHESTER

Ground Floor, 3 Brooklands Place, Sale, Manchester, M33 3SS
T: 0161 905 2298 www.darntonb3.com

CLIENT
Swindon Council

PROJECT
Moreden Cycle Hub

TITLE
Electrical Services Outline
Proposed Power Layout

CREATION DATE	SCALE @ A1	DRN	CHK	STATUS
25-04-22	1:100	SAT	MG	T

SHEET NO. 15279 - DB3 - B01 - 00 - DR - E - 62-01
PROJECT NO | ORIGINATOR | ZONE | LEVEL | TYPE | ROLE | NUMBER

REVISION -

© COPYRIGHT: ALL RIGHTS RESERVED.
THIS DRAWING MUST BE READ IN CONJUNCTION WITH ALL OTHER RELEVANT DRAWINGS AND INFORMATION. ANY DISCREPANCIES MUST BE REPORTED TO DARNTONB3 IMMEDIATELY.
THIS DRAWING AND INFORMATION MUST NOT BE USED FOR CONSTRUCTION UNLESS EXPRESSLY ISSUED FOR CONSTRUCTION.
DO NOT SCALE FROM THIS DRAWING. WORK ONLY TO THE PRINTED DIMENSIONS.