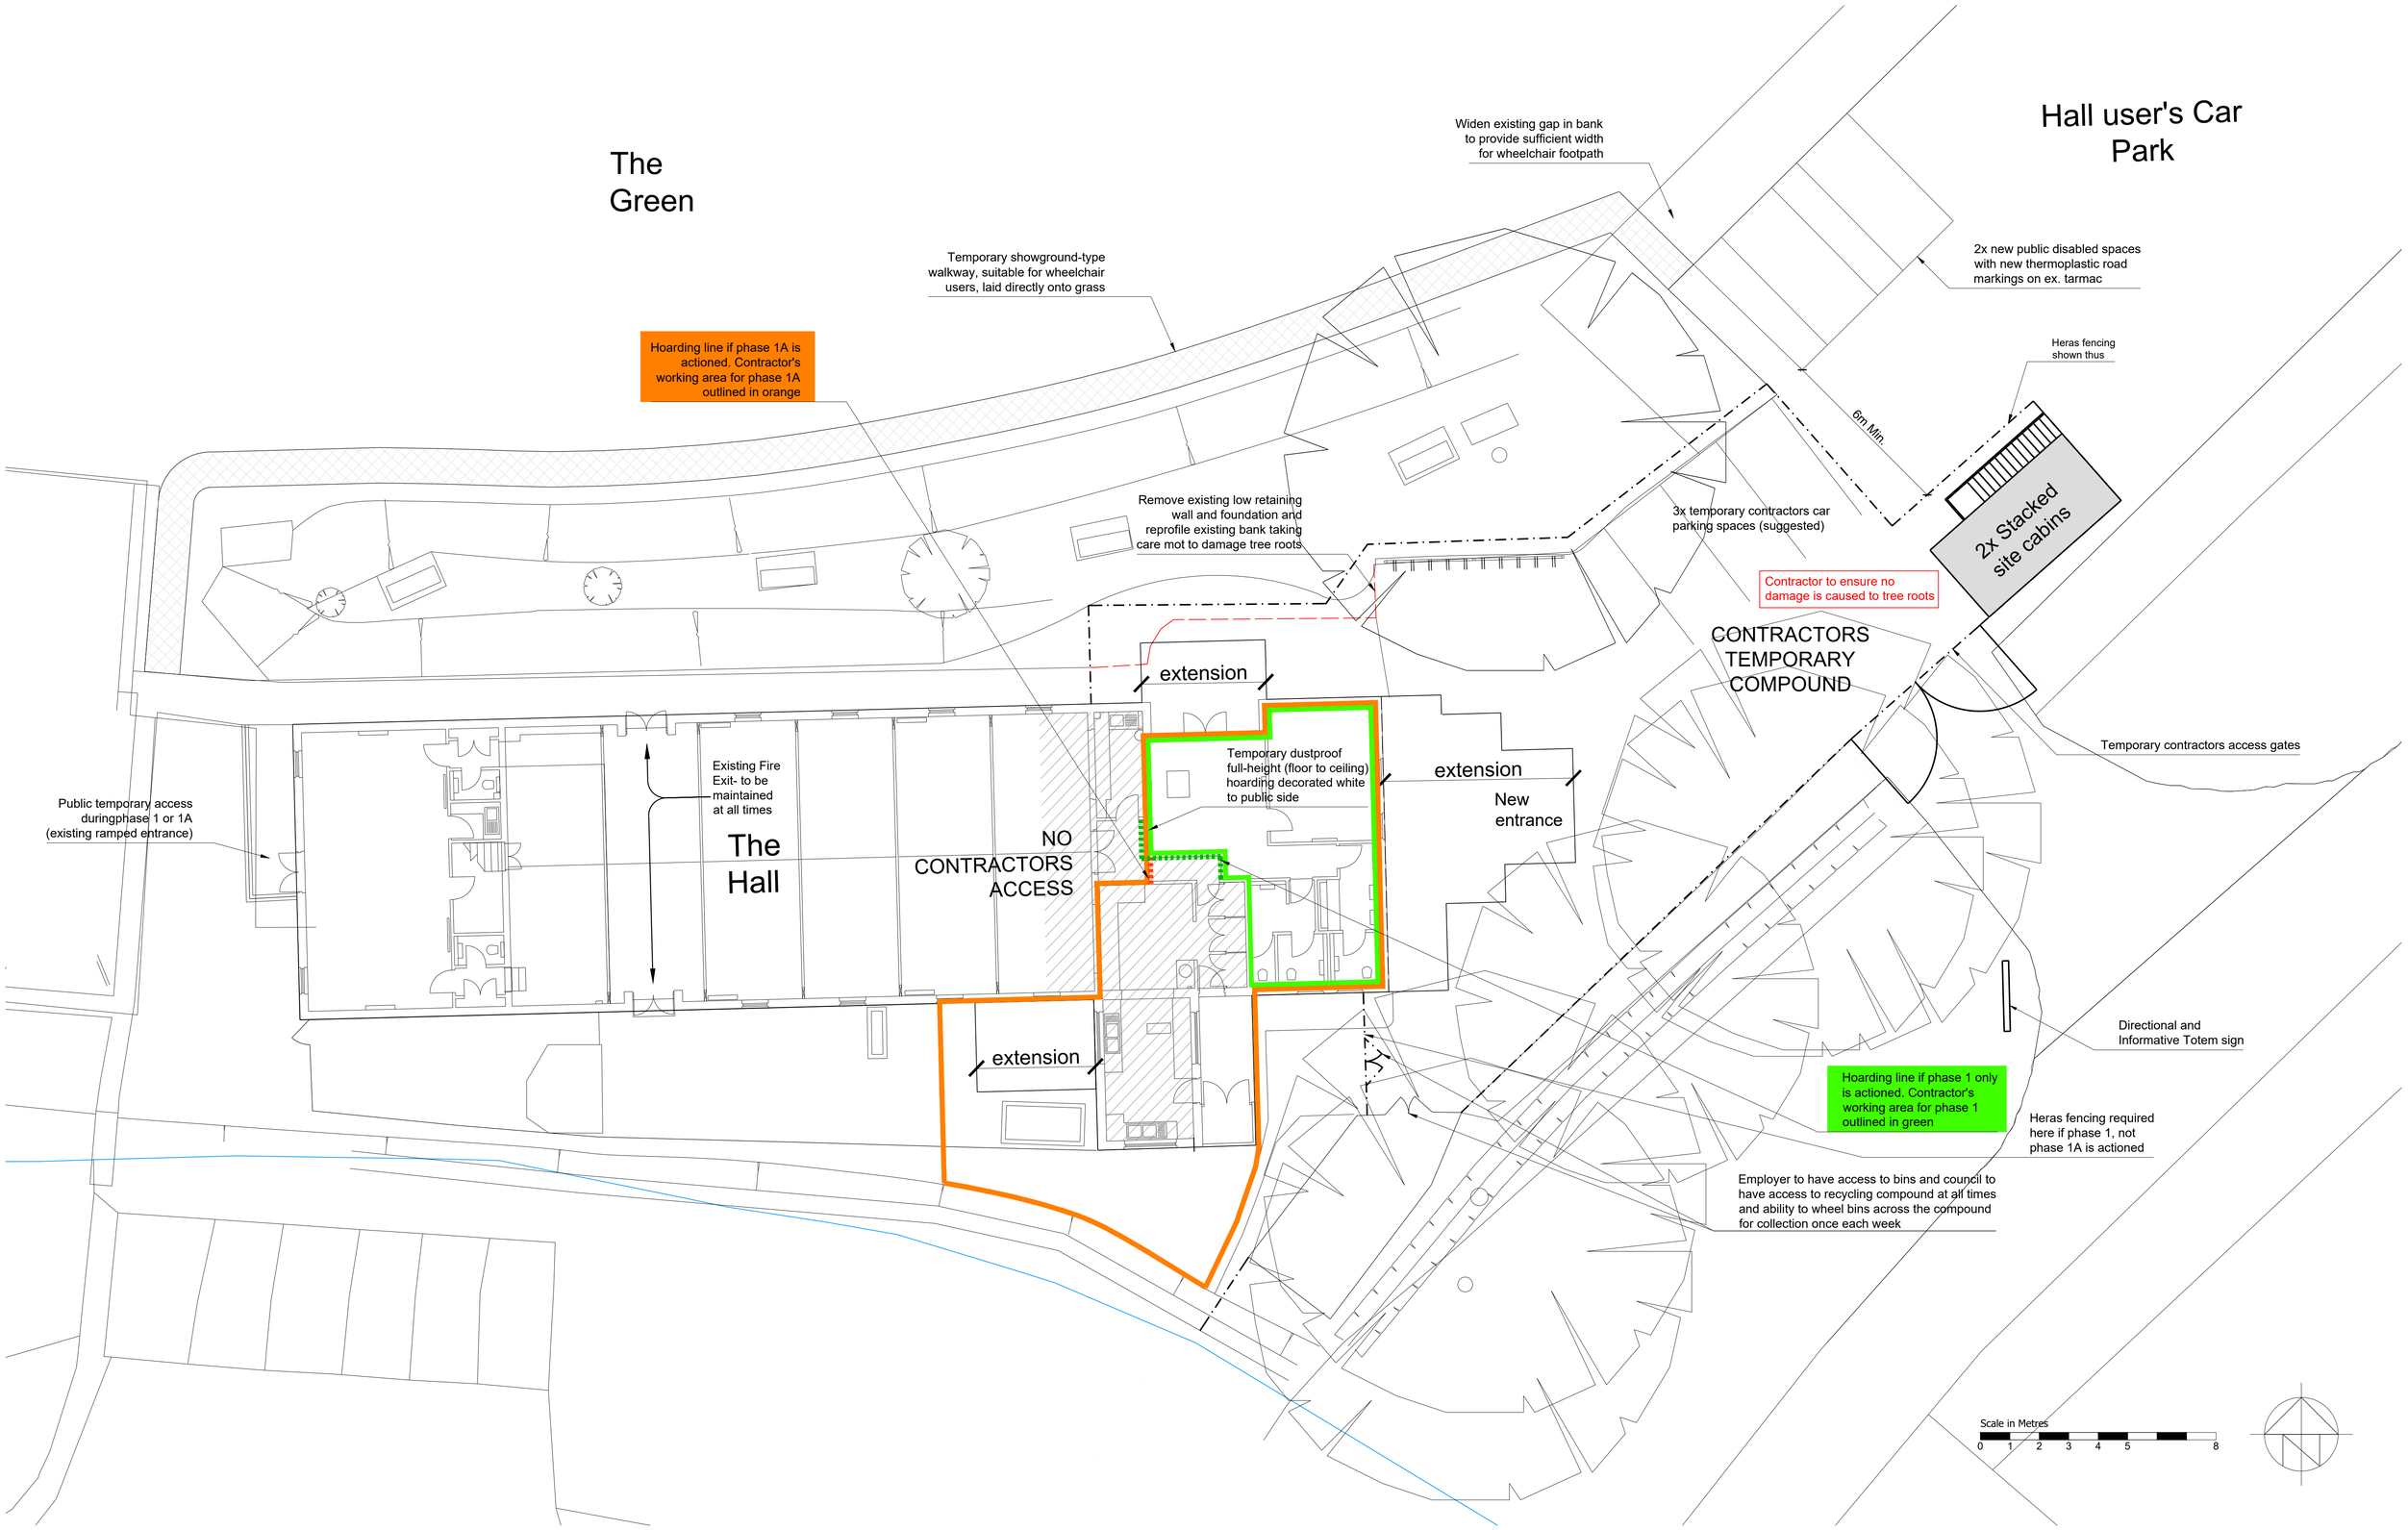

CROWTHER ARCHITECTS ASSOCIATES
CROWTHER ASSOCIATES ARCHITECTS LLP
PELHAM HOUSE 25 PELHAM SQUARE BRIGHTON BN1 4ET
T: 01273 695535 www.crowtherassociates.co.uk

DRAWING: Site Management Plan

DO NOT SCALE. THIS DRAWING OR INTERROGATE AUTOCAD DRAWING FILE. CONTRACTORS WILL BE HELD RESPONSIBLE FOR TAKING AND CHECKING ALL CRITICAL DIMENSIONS ON SITE.
© CROWTHER ASSOCIATES ARCHITECTS LLP © - ALL RIGHTS RESERVED

rev	date	amendment	dwn	chkd
A	11.06.20	Temp. toilets omitted, phasing areas updated	sk	gt

CLIENT	JOB NO.	DRAWING NO	REV.
Wivelsfield Village Hall	C-1732	(08) 010	T1`

PROJECT	SCALE	DATE	DRAWN
Proposed extension to Wivelsfield Village Hall	1:100@A1	04.19	gt

CROWTHER ASSOCIATES