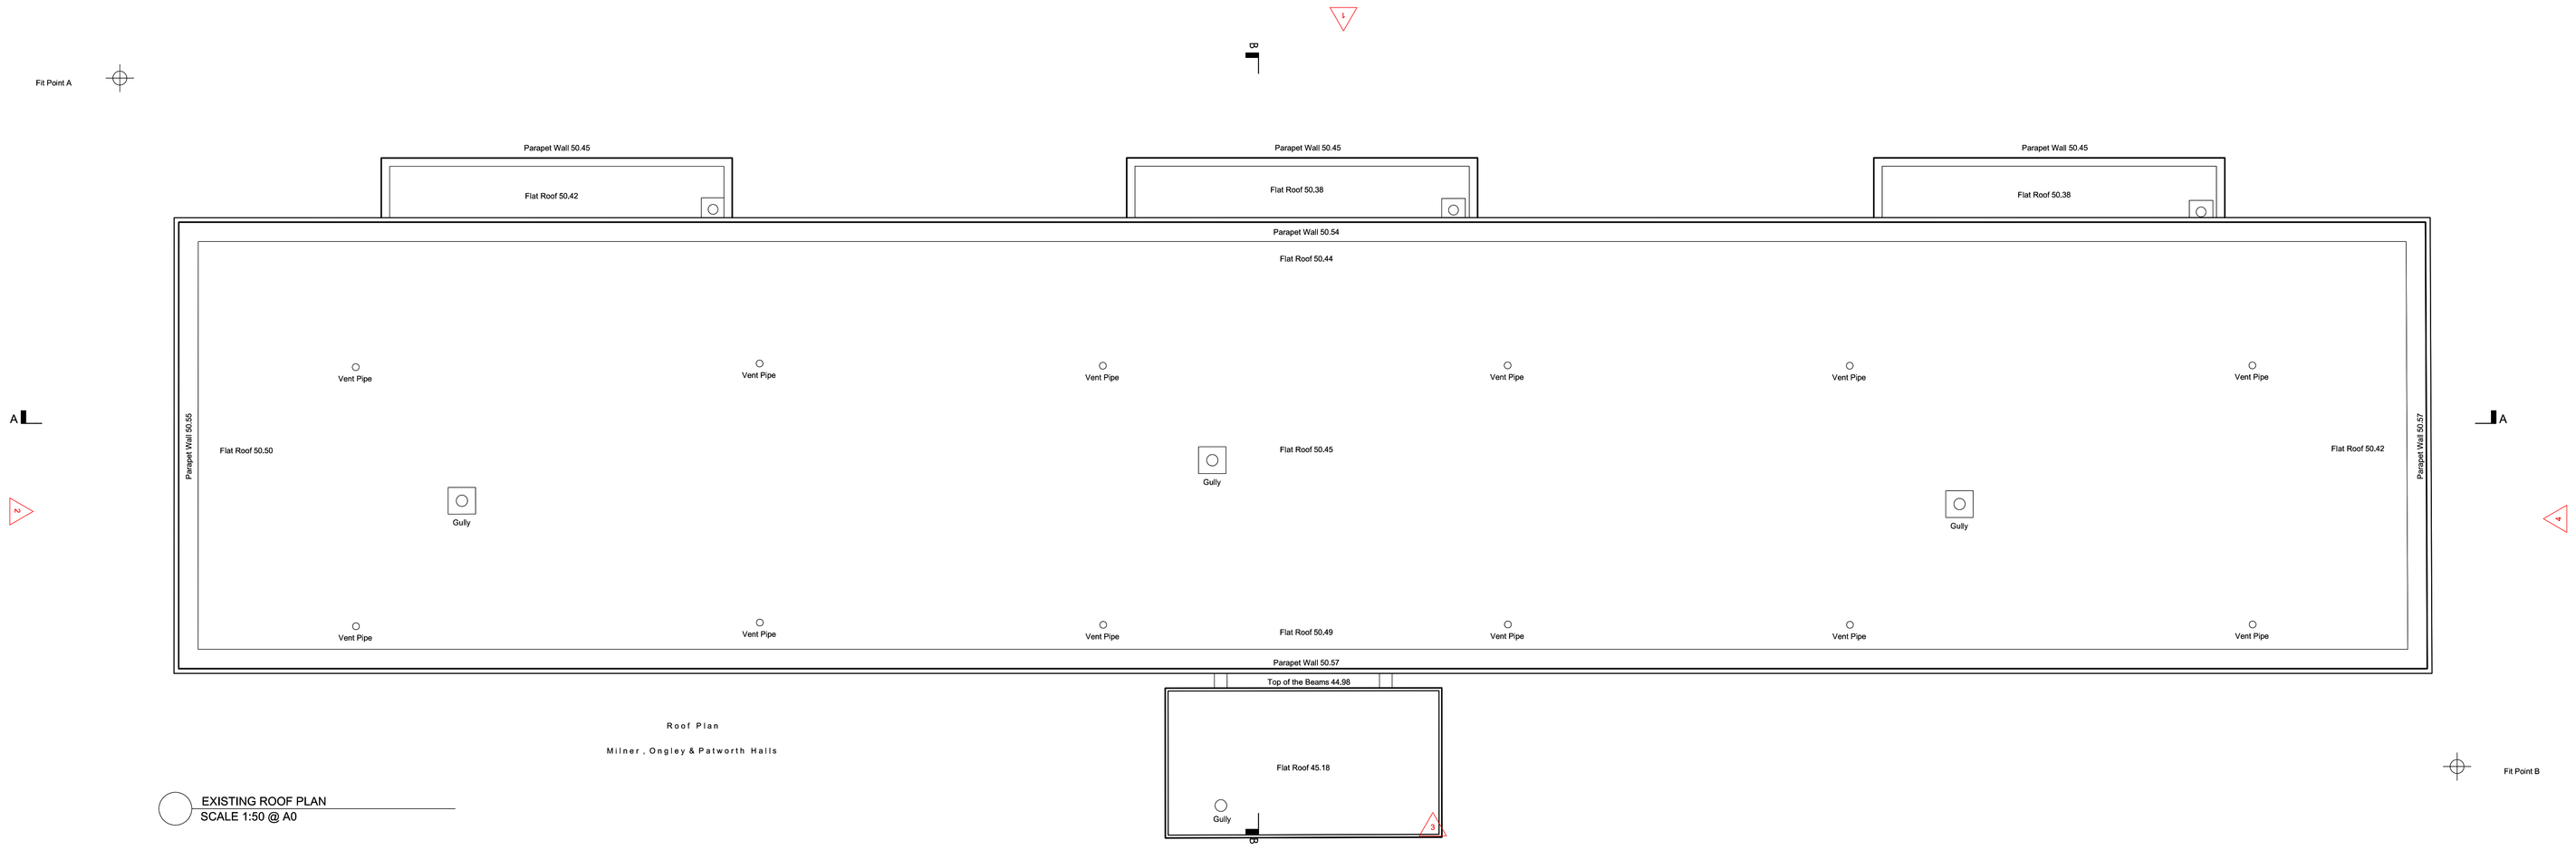

Roof Plan

Milner , Ongley & Patworth Halls

EXISTING ROOF PLAN
SCALE 1:50 @ A0

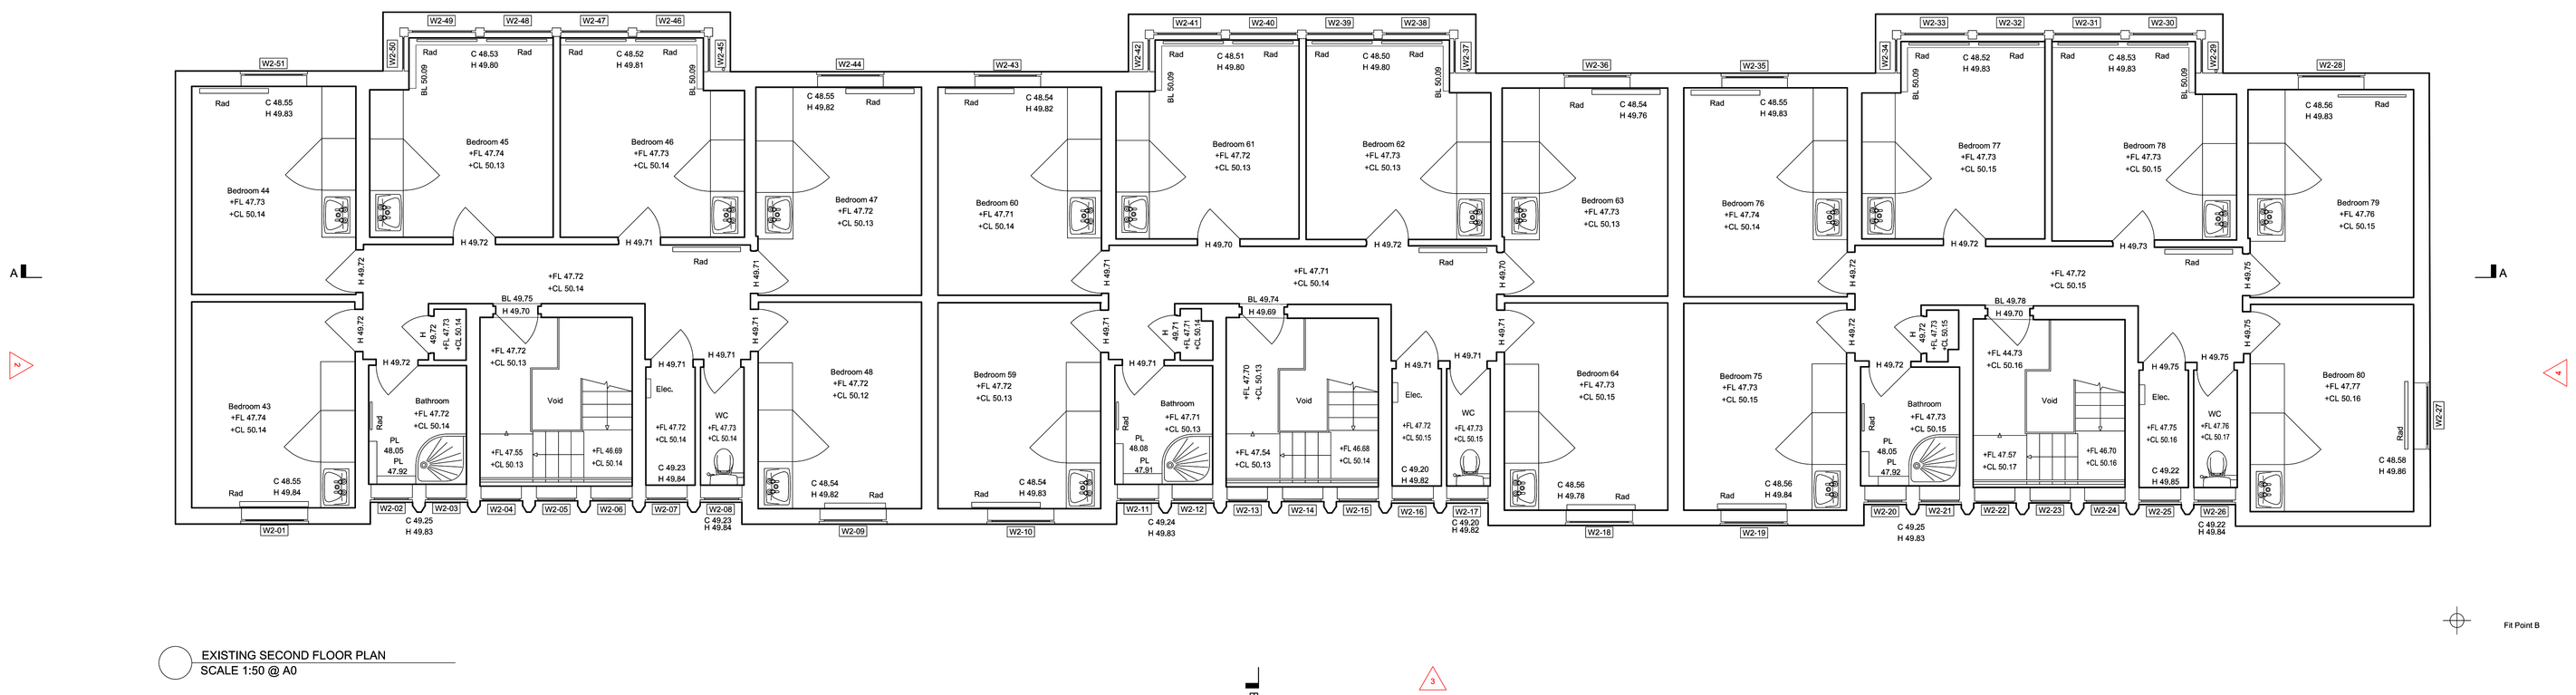

EXISTING SECOND FLOOR PLAN
SCALE 1:50 @ A0

1:50 0 1000 2000 3000 4000 5000

1:1 0 10 20 30 40 50 60 70 80 90 100

Milner , Ongley & Patworth Halls

Second Floor Plan

Rev.	Date	Drawn	Description
T2	13.12.23	SD	Pre-Tender Issue

DEVONSHIRE ARCHITECTS
Dombey Court, Pilgrim Centre, Brickhill Drive, Bedford, MK41 7PZ
da@devonshirearchitects.co.uk
T; 01234 247697

Project;

SHUTTLEWORTH CAMPUS
SALIX PROJECT

Drawing;

MILNER, ONGLEY & PATWORTH
EXISTING 1F AND ROOF PLANS

Stage		
	Tender	
Scale;	Date;	Drawn;
1:50@A0	MAY 2023	RP
Project;	DRG NO;	REV;
	2211-DA-00-EX-A-226_T2	

COPYRIGHT IN THIS DRAWING IS VESTED IN DEVONSHIRE ARCHITECTS LIMITED AND MUST NOT BE REPRODUCED WITHOUT PRIOR APPROVAL OF DEVONSHIRE ARCHITECTS

DO NOT SCALE FROM THIS DRAWING - SCALING FOR PLANNING PURPOSES IS ALLOWED
ALL LEVELS MUST BE CHECKED ON SITE
ALL DIMENSIONS MUST BE CHECKED ON SITE
ALL SETTING OUT MUST BE CHECKED ON SITE
THIS DRAWING MUST NOT BE USED FOR CONSTRUCTION UNLESS ISSUED FOR CONSTRUCTION
IF THERE IS ANY DOUBT ENQUIRE WITH THE AUTHOR