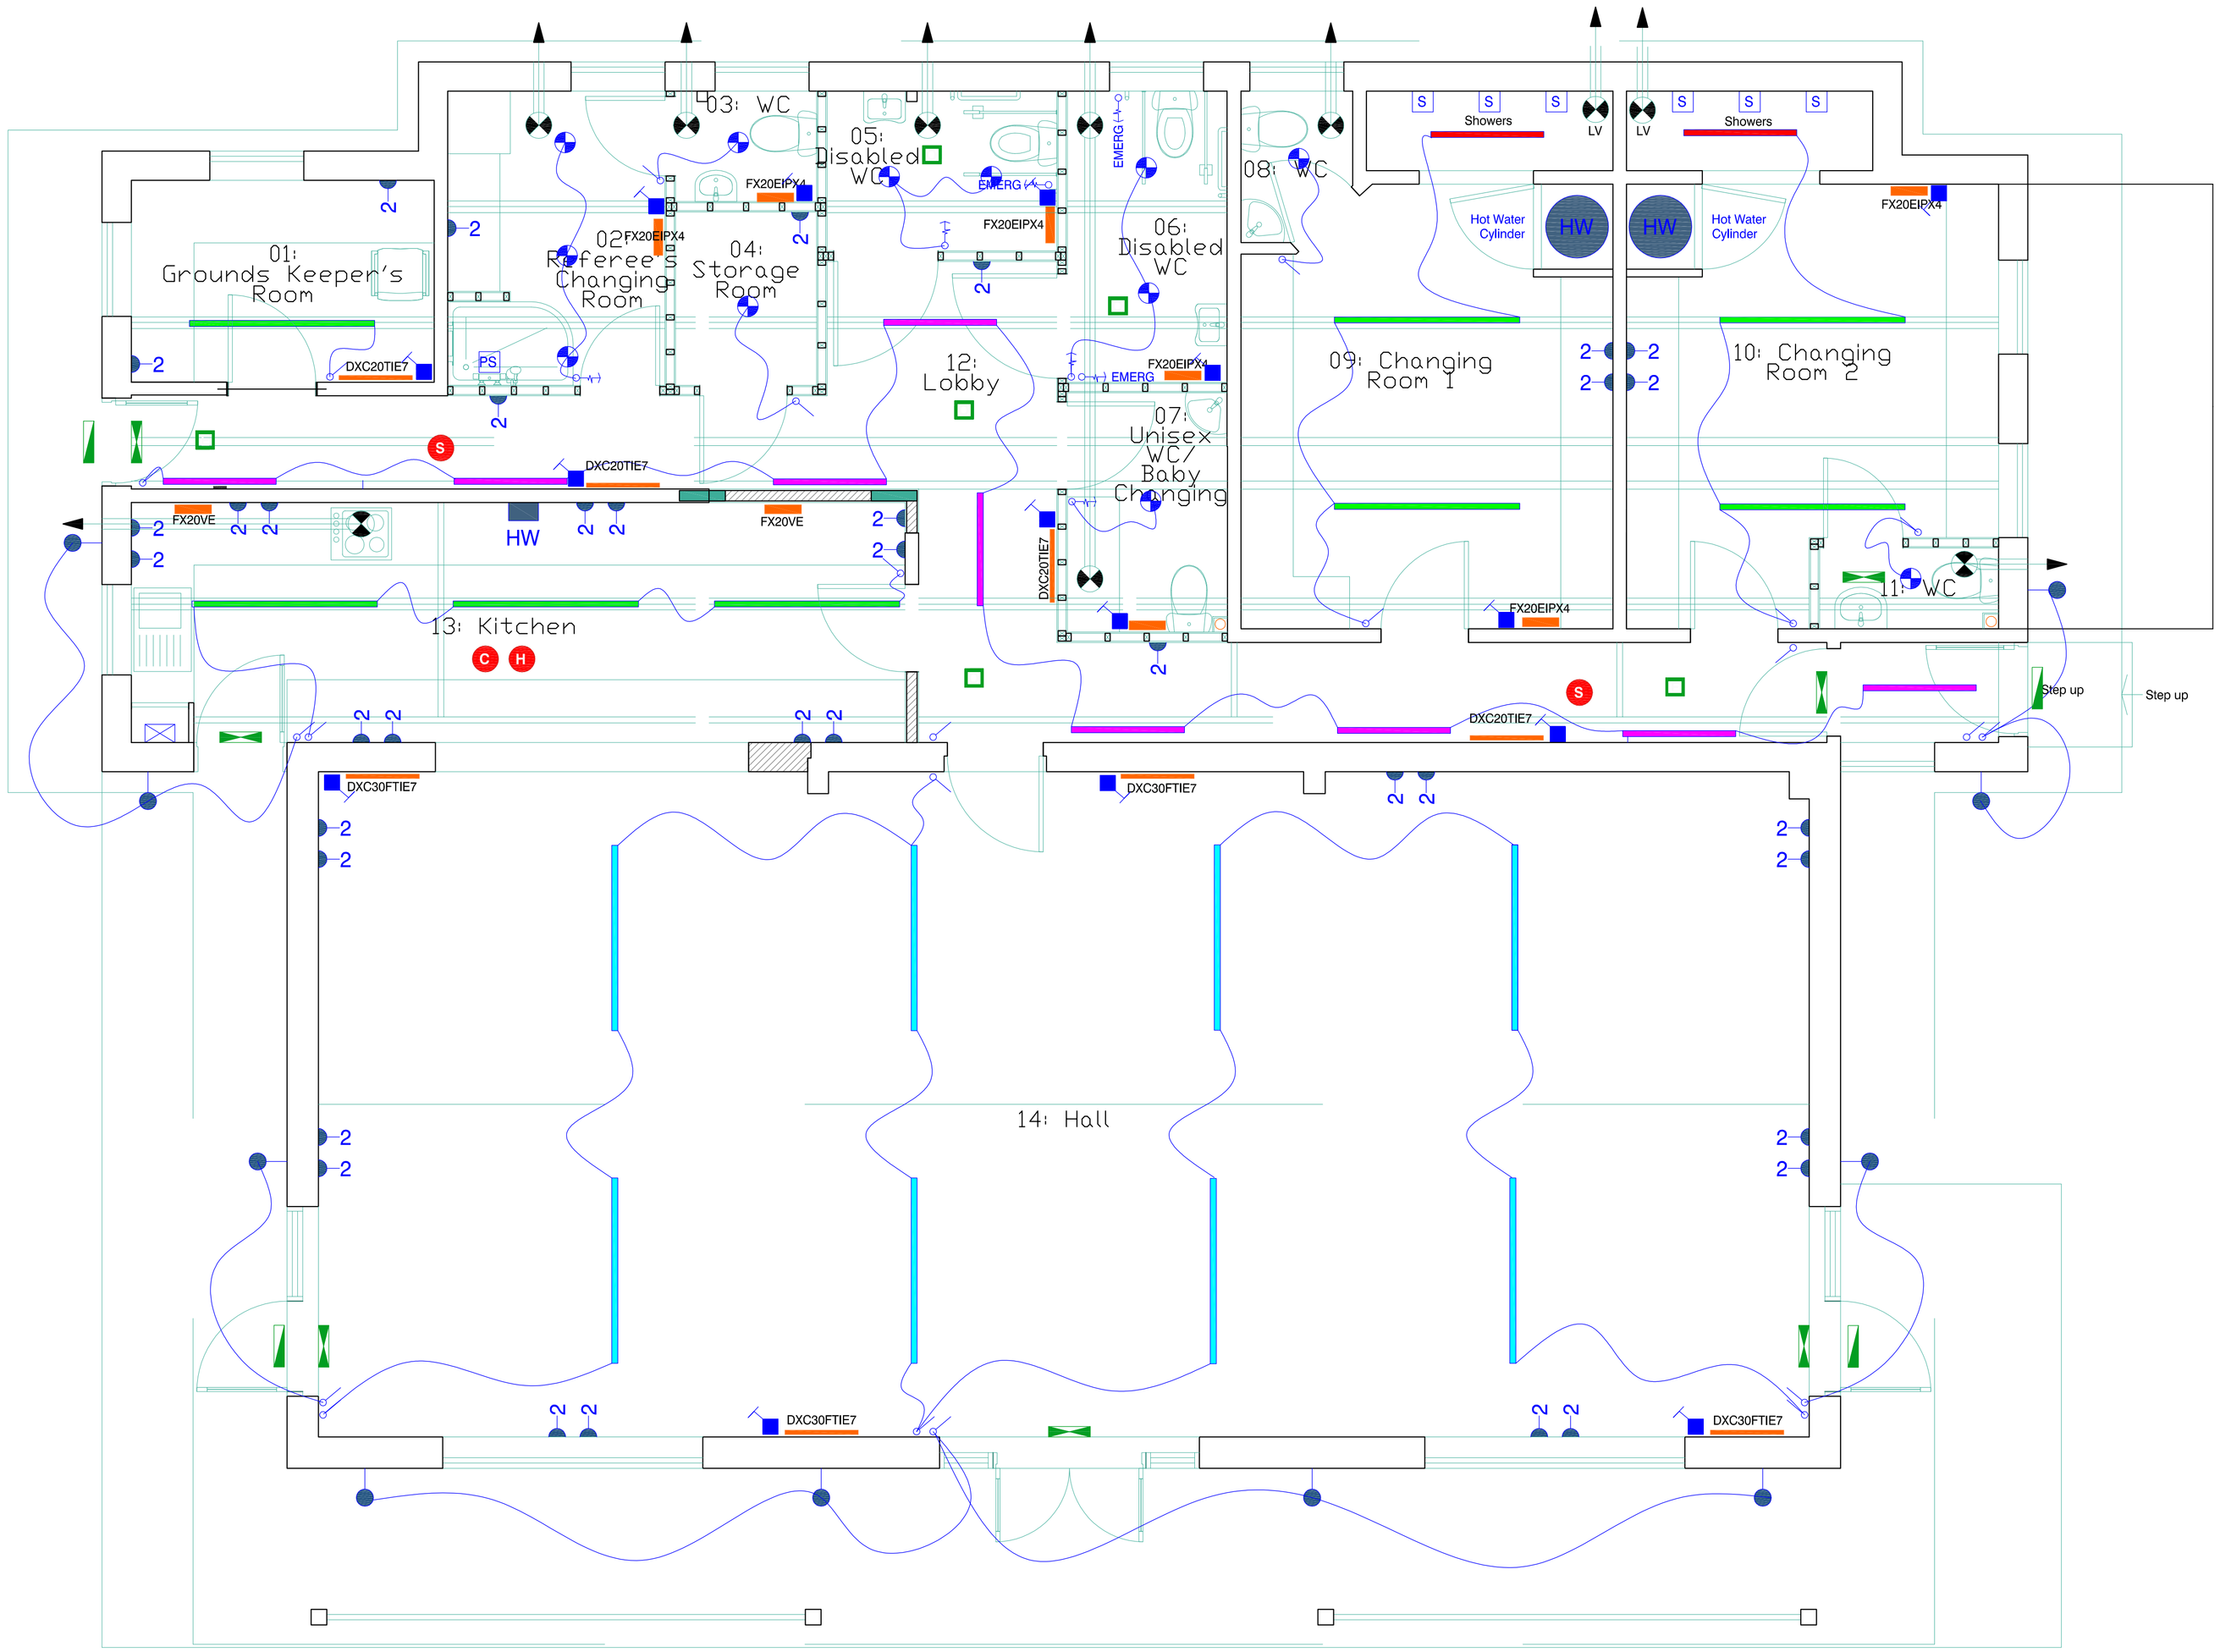

ELECTRICAL KEY

- HEAT DETECTOR
- CARBON MONOXIDE DETECTOR
- SMOKE ALARM
- ANSELL AENLED/3M/W
- ANSELL AMOLED/L@3M/ST
- ANSELL AFLED/3NM/ST/IP65
- ANSELL AFLED/3NM/ST/IP65
- Greenwood CV2 GIP
- LV — Greenwood CV2 GIP LOW VOLTAGE
- LIGHT SWITCH
- PULL CORD LIGHT/EXTRACTOR SWITCH
- EMERG — DISABLED WC EMERGENCY ALARM PULL CORD TIMEGUARD EASDN
- NET LED 32W Foxton NET-11-11-97
- NET LED 45W Foxton NET-11-11-96
- NET LED 18W Foxton NET-11-11-91
- NET LED 20W Hilton NET-11-11-91
- NET LED 20W Duxford NET-11-06-XX
- NET LED Newton NET-11-06-62
- 2 — DOUBLE SWITCHED SOCKET OUTLET
- Switched Fused Spur outlet
- CONSUMER UNIT
- S — SHOWER
- PS — POWER SHOWER
- RADIATOR (Specification as noted on Drawing)
- FX20 — Fan Heater High Level(Specification as noted on Drawing)

REV	REVISION	CHECKED BY	DATE

COPYRIGHT
The information contained on the drawing remains the property of the company named below and must not be copied or reproduced without the express permission of the company

phase3 electrical contractors ltd

122 HELLESDON PARK ROAD
NORWICH
NORFOLK
NR6 5DR

t. 01603 416974
F: 01603 778959
E: info@phase3electrical.co.uk

CLIENT
SMG Architects

PROJECT
Cringleford
Sports Pavillion

TITLE
Proposed Electrical

DRAWN BY	JP	DATE	19/09/2019
TRACED BY		DATE	
CHECKED BY		DATE	
SCALE	NTS	JOB No	
DRG No:	P3-CSP-01-PPE	REV:	