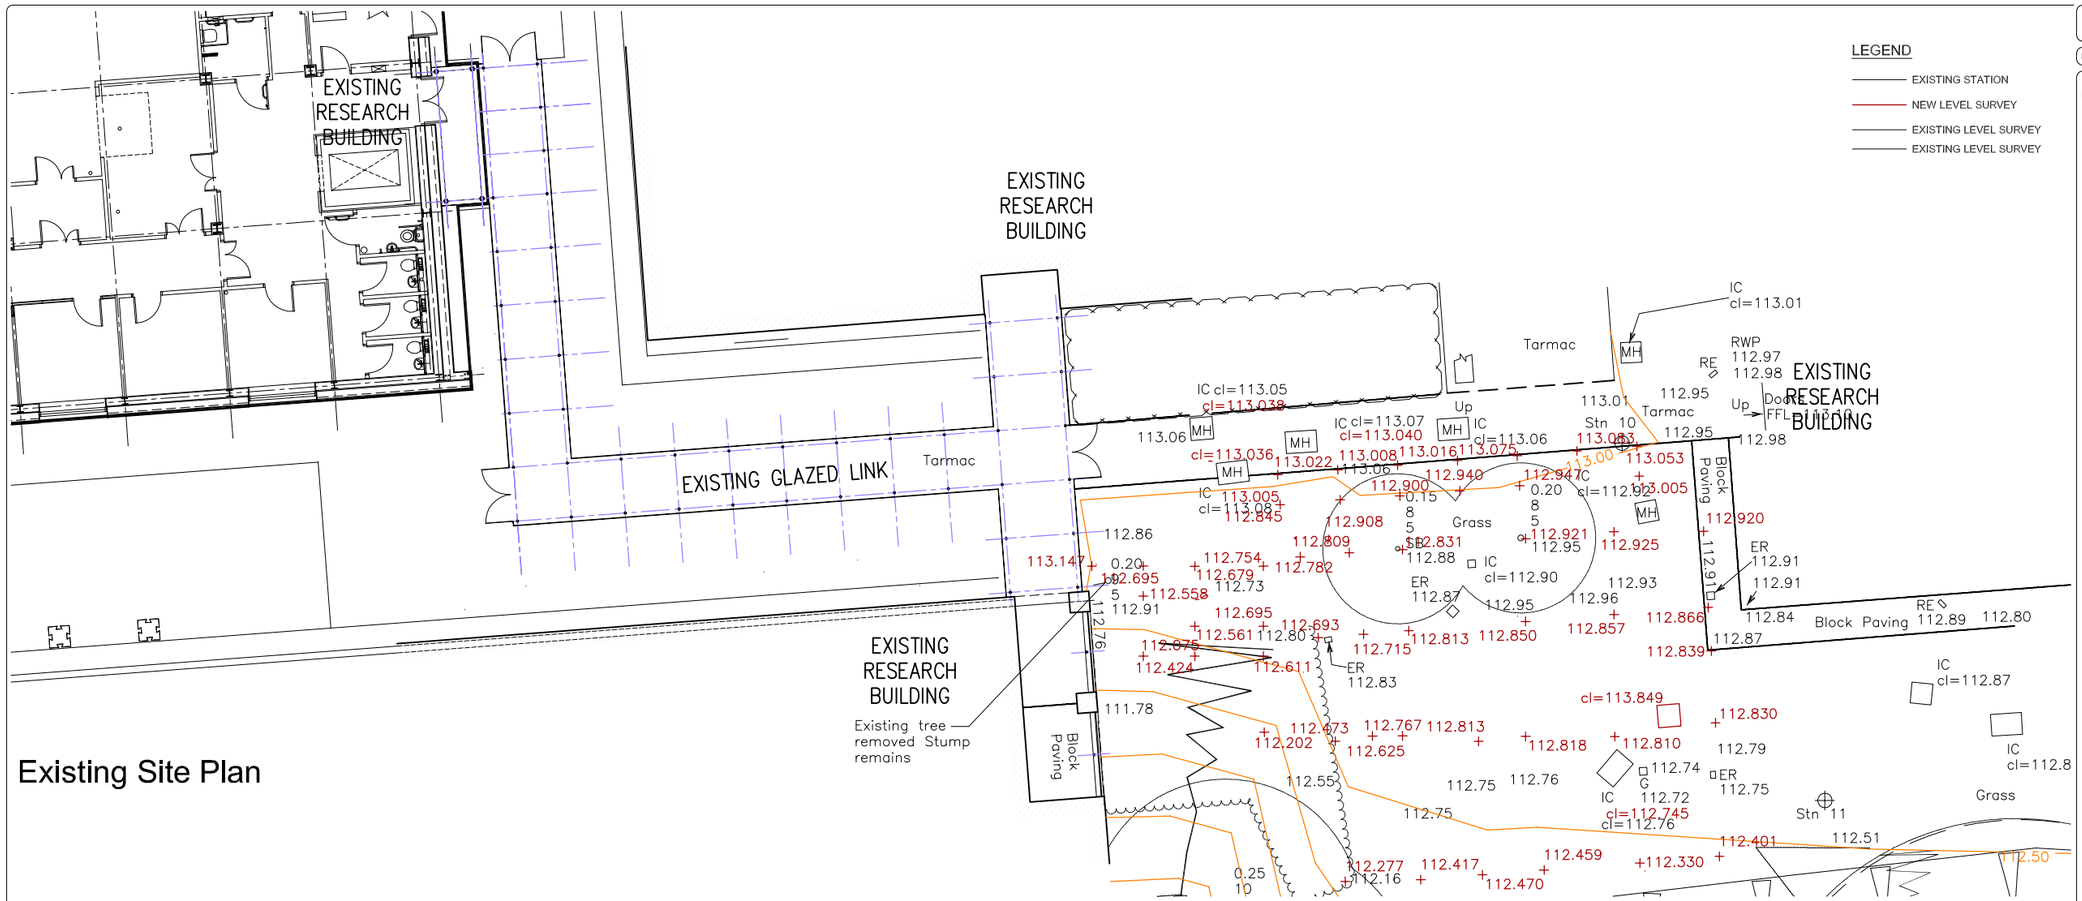

Existing Site Plan

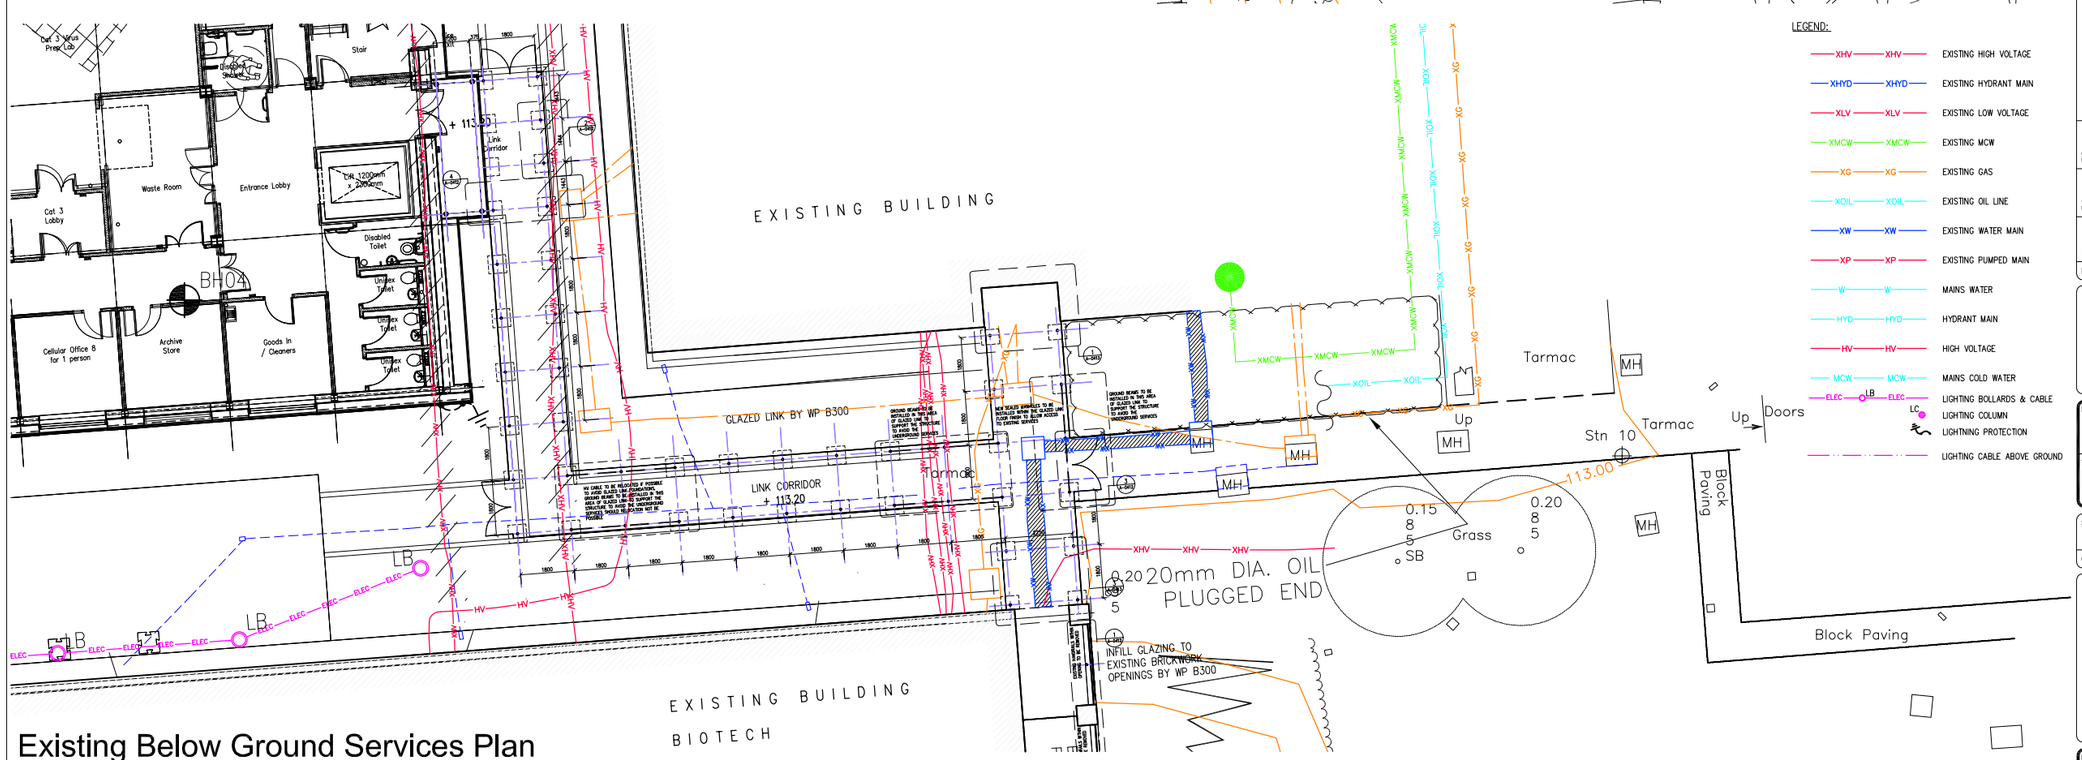

Existing Below Ground Services Plan

LEGEND

- EXISTING STATION
- NEW LEVEL SURVEY
- EXISTING LEVEL SURVEY
- EXISTING LEVEL SURVEY

LEGEND:

- XHV — EXISTING HIGH VOLTAGE
- XHYD — EXISTING HYDRANT MAIN
- XLV — EXISTING LOW VOLTAGE
- XMCW — EXISTING MCW
- XG — EXISTING GAS
- XOIL — EXISTING OIL LINE
- XW — EXISTING WATER MAIN
- XP — EXISTING PUMPED MAIN
- W — MAINS WATER
- HYD — HYDRANT MAIN
- HV — HIGH VOLTAGE
- MCW — MAINS COLD WATER
- ELEC — LIGHTING BOLLARDS & CABLE
- LC — LIGHTING COLUMN
- LIGHTNING PROTECTION
- LIGHTING CABLE ABOVE GROUND

0 100
This drawing may have been reduced — original scale : 100mm

Reference Drawings | Legend | Notes

THIS DRAWING TO BE READ IN CONJUNCTION WITH ALL AS BUILT GLAZED LINK INFORMATION AND DRAWINGS:
10161087–IKA–0002
10161087–IKA–0003
10161087–IDV–4003

Revision	Description	Drawn	Date	Checked	Approved
P2	ADDITIONAL REFERENCE DRAWING ADDED	2	29/09/2015	1	N/A
P1	PRELIMINARY ISSUE	2	21/09/2015	1	N/A

Revisions

NIBSC
Assuring the quality of biological medicines

Project: NIBSC PATH REFURBISHMENT

Title: EXTERNAL PATHWAYS EXISTING SITE PLAN EXISTING BELOW GROUND SERVICES PLAN

Scale	Drawn	Checked	Approved
1:100 (when plotted @ A1)	2	1	N/A
	Date 21/09/2015	Date 21/09/2015	Date N/A

CAD Ref Q:\restricted_projects\10160998\09_dwgs\MSPS\03_arch\Plot drawings

MORGAN SINDALL
PROFESSIONAL SERVICES

Morgan Sindall Professional Services
20 Timothys Bridge Road
Stratford Enterprise Park
Stratford-upon-Avon
Warwickshire CV37 9NJ
tel +44 (0)1789 204288
fax +44 (0)1789 413963
www.morgansindall.com

© Copyright

Project number	Drawing number	Revision
10161087	IKA-0001	P2