DO NOT SCALE THIS DRAWING OR INTERROGATE AUTOCAD DRAWING FILE.
CONTRACTORS WILL BE HELD RESPONSIBLE FOR TAKING AND CHECKING ALL CRITICAL DIMENSIONS ON SITE.
© CROWTHER ASSOCIATES ARCHITECTS LLP © - ALL RIGHTS RESERVED

rev	date	amendment	dwn	chkd
A	27.05.20	Fire strategy revised due to change in kitchen layout. Fire doors added.	sk	gt
B	08-06.20	Revised due to change in kitchen door pos.	sk	gt

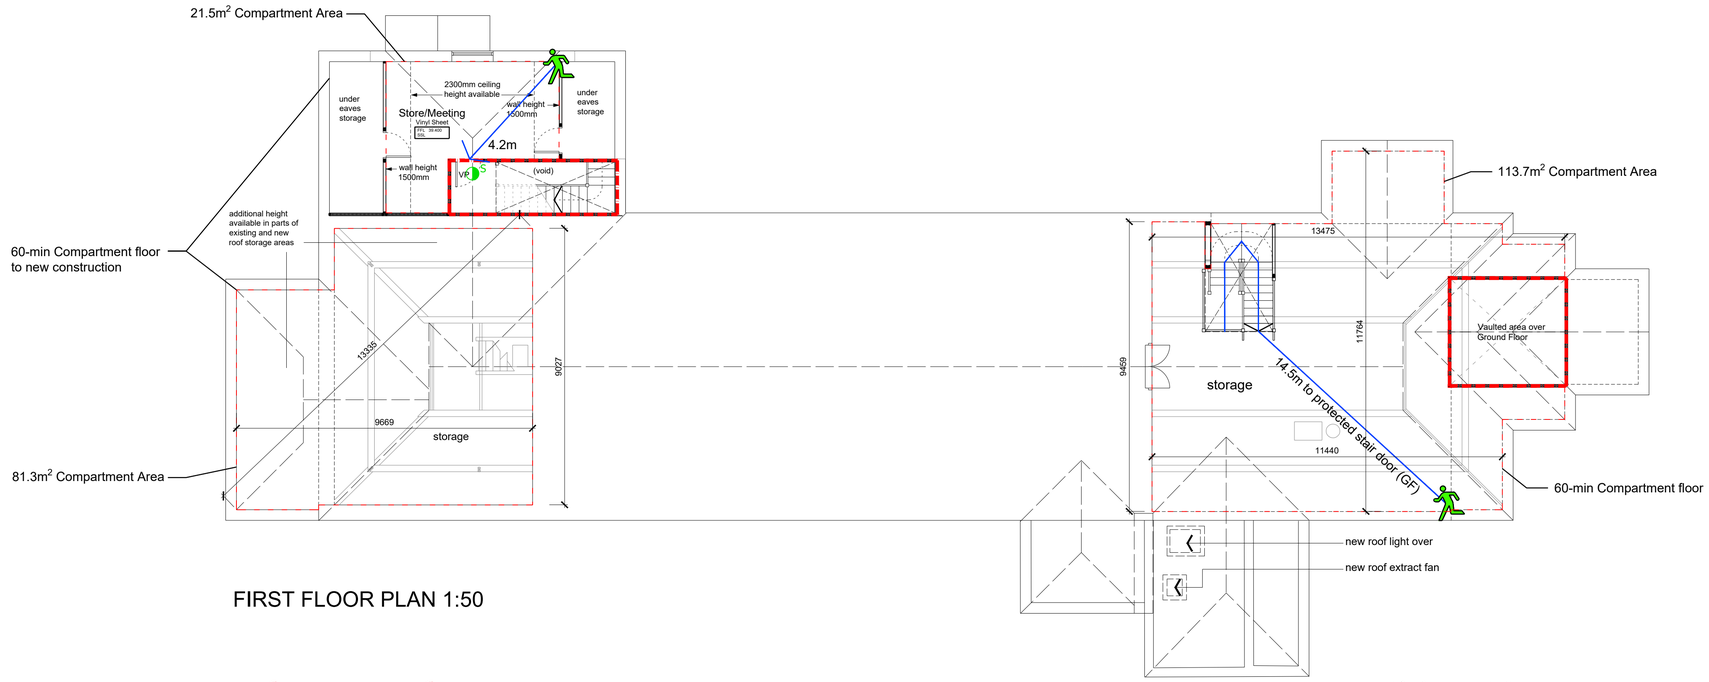

FIRST FLOOR PLAN 1:50

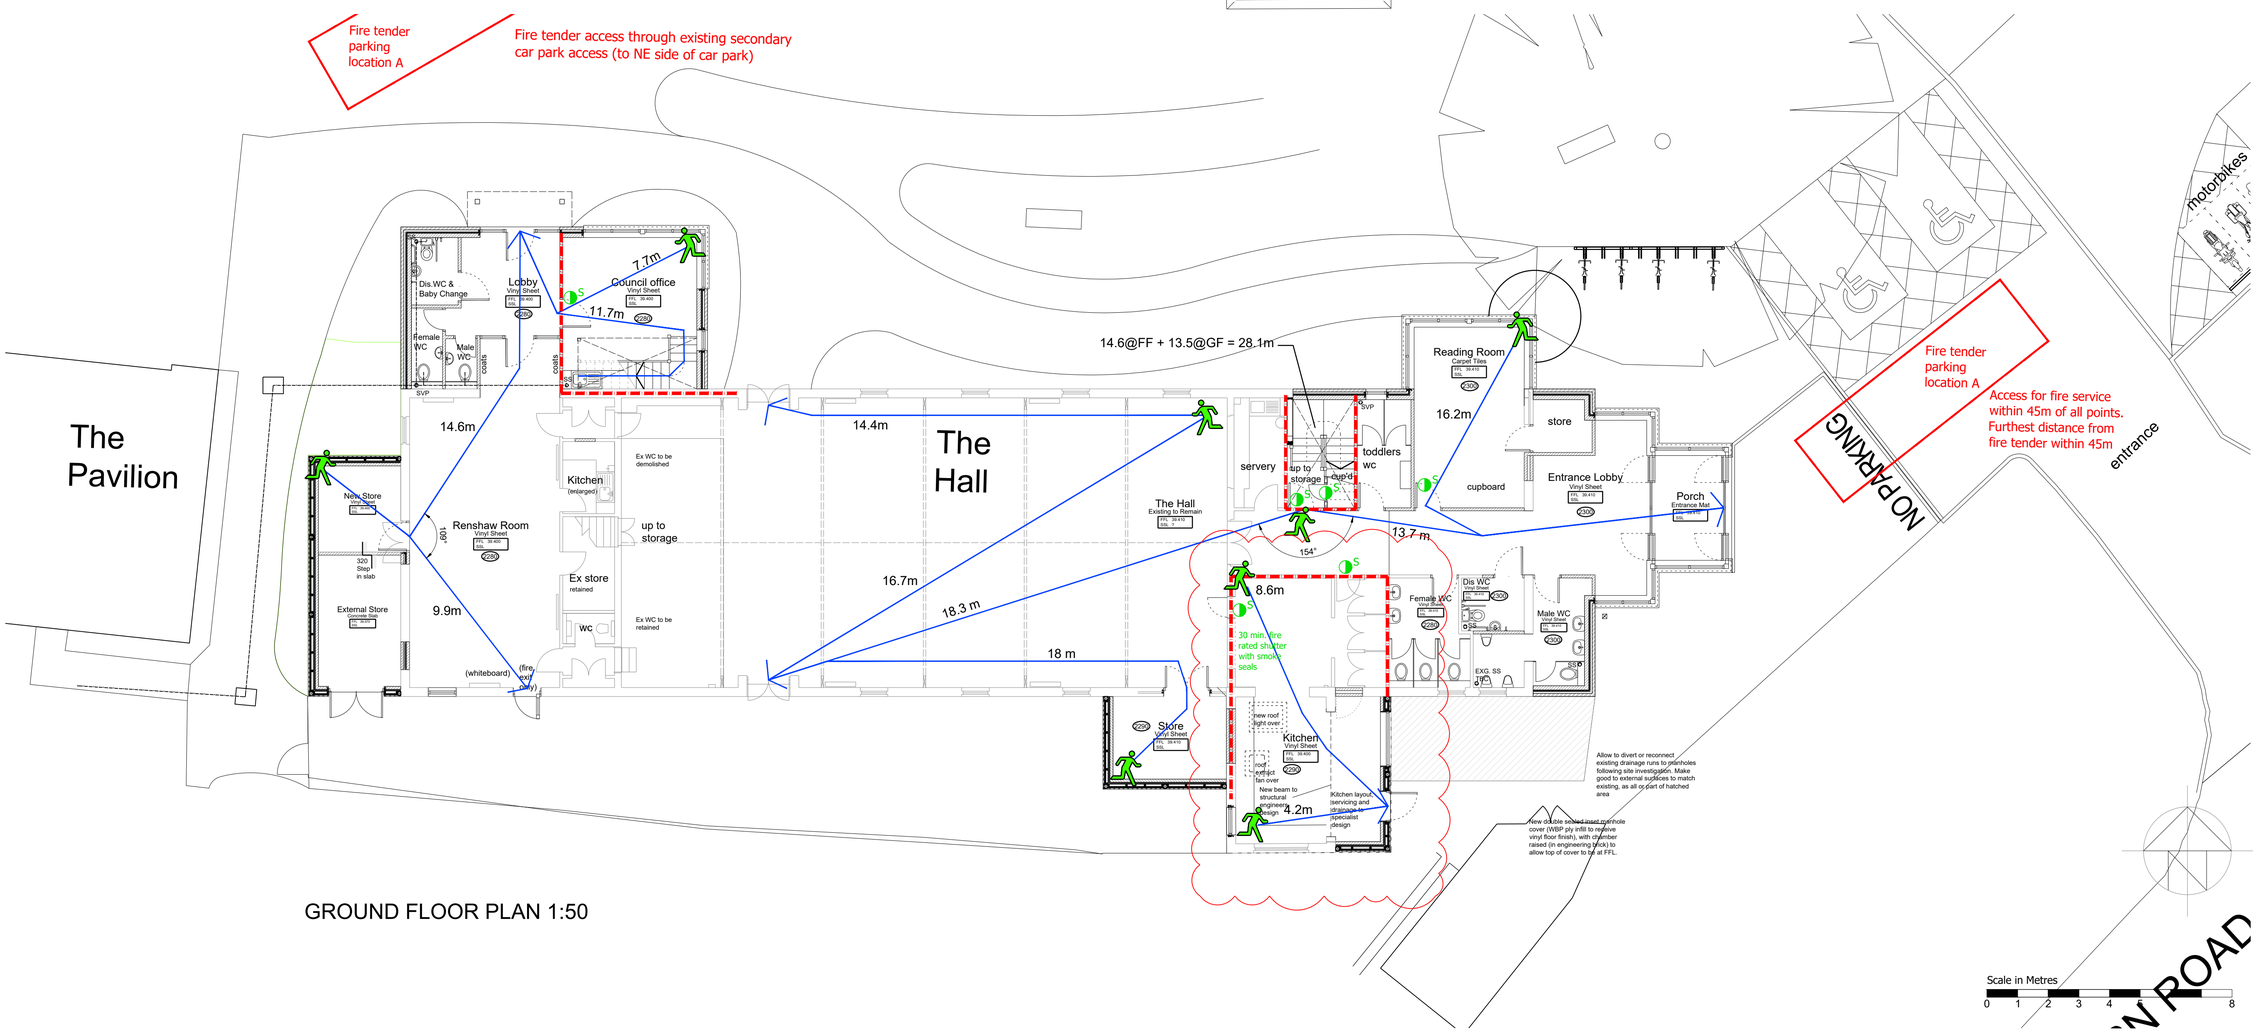

GROUND FLOOR PLAN 1:50

LEGEND

- 60 min. FR
- FD 30 fire door
- FD 30 fire door Smoke seals
- Travel distance in (m)

Fire strategy notes

- To be read in conjunction with CAA window/ door schedules and MEP engineer's layouts
- Fire walls to run to underside of roof
- Fire dampers to MEP engineer's details
- Escape route and distance in meters (Max travel distance, Table 2 Group 5C: 18m one direction; 45m more than one direction)

CROWTHER ARCHITECTS ASSOCIATES
CROWTHER ASSOCIATES ARCHITECTS LLP
PELHAM HOUSE
25 PELHAM SQUARE
BRIGHTON BN1 4ET
T: 01273 695535
www.crowtherassociates.co.uk

client
Wivelsfield Village Hall

project
Wivelsfield Village Hall Extensions

drawing
GENERAL ARRANGEMENT
GROUND AND FIRST FLOOR
FIRE STRATEGY

date	scale	drawn	checked
May 2020	1:100 @ A1	CAD	gt

status
TENDER

job no	dwg no	revision
C-1732	(04)001	T1