DO NOT SCALE THIS DRAWING OR INTERROGATE AUTOCAD DRAWING FILE.
CONTRACTORS WILL BE HELD RESPONSIBLE FOR TAKING AND CHECKING
ALL CRITICAL DIMENSIONS ON SITE.
© CROWTHER ASSOCIATES ARCHITECTS LLP © - ALL RIGHTS RESERVED

rev	date	amendment	dwn	chkd
A	26.05.20	New kitchen-store made smaller	sk	gt

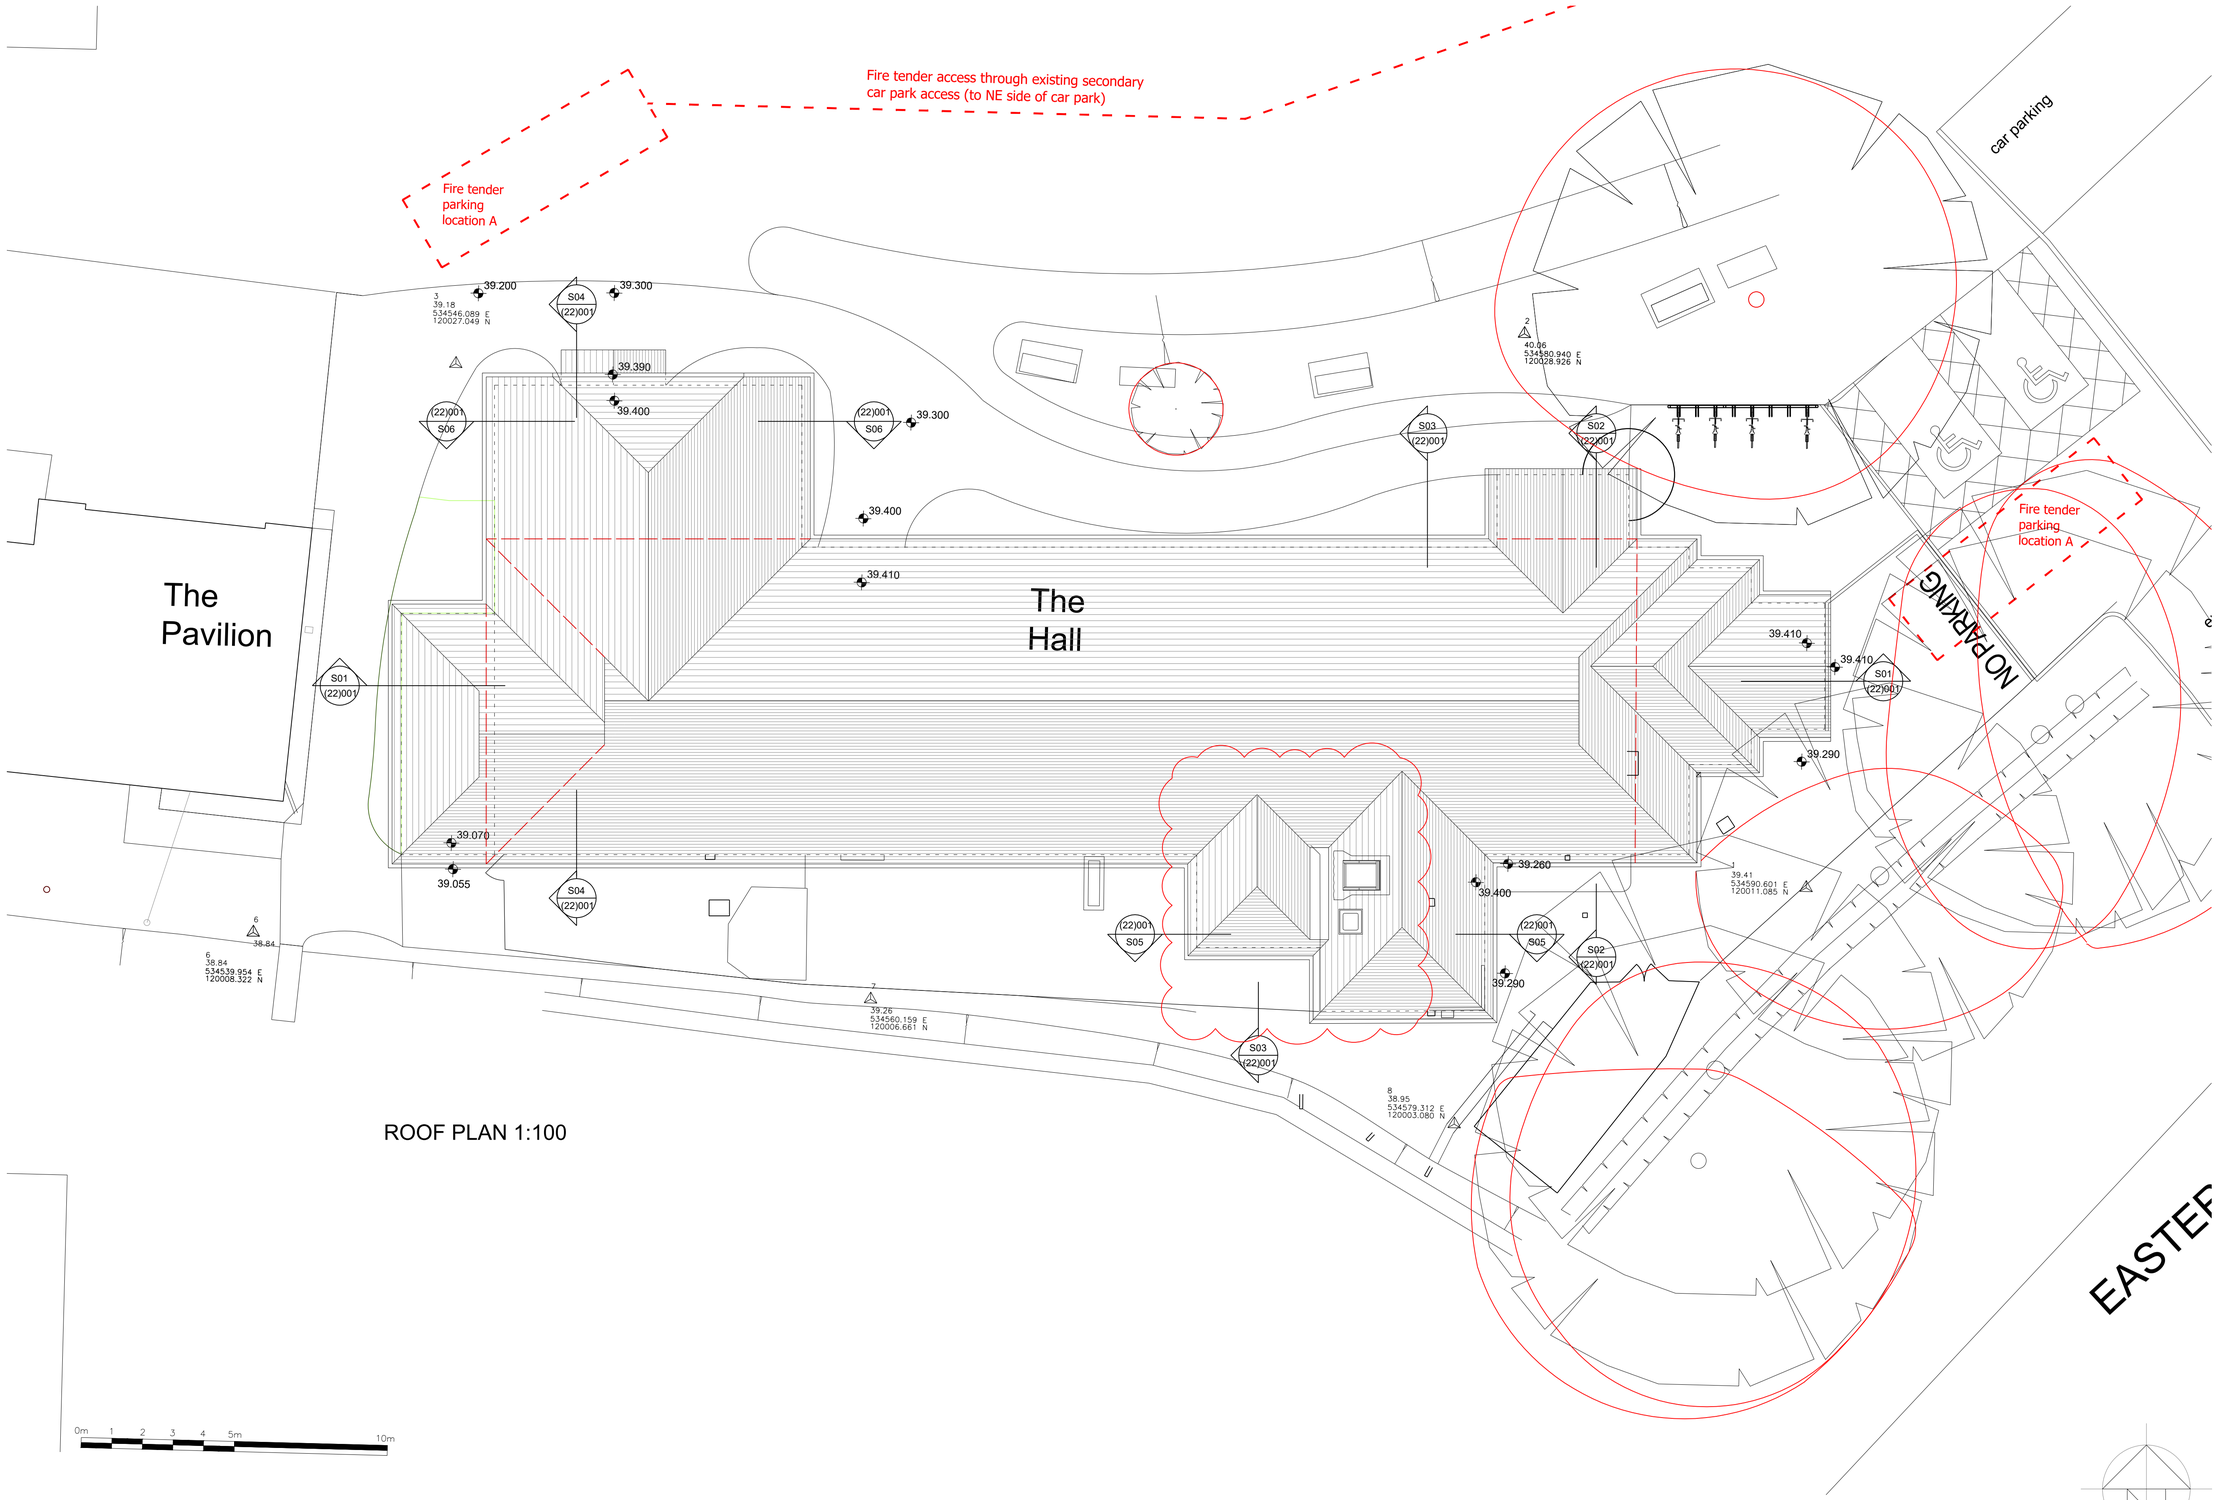

ROOF PLAN 1:100

0m 1 2 3 4 5m 10m

Scale in Metres
0 1 2 3 4 5 8

CROWTHER ARCHITECTS ASSOCIATES
CROWTHER ASSOCIATES ARCHITECTS LLP
PELHAM HOUSE
25 PELHAM SQUARE
BRIGHTON BN14ET
T: 01273 695535
www.crowtherassociates.co.uk

client
Wivelsfield Village Hall

project
Wivelsfield Village Hall
Extensions

drawing
GENERAL ARRANGEMENT
ROOF PLAN

date	scale	drawn	checked
May 2020	1:100 @ A1	CAD	gt

status
TENDER

job no	dwg no	revision
C-1732	(20)010	T1