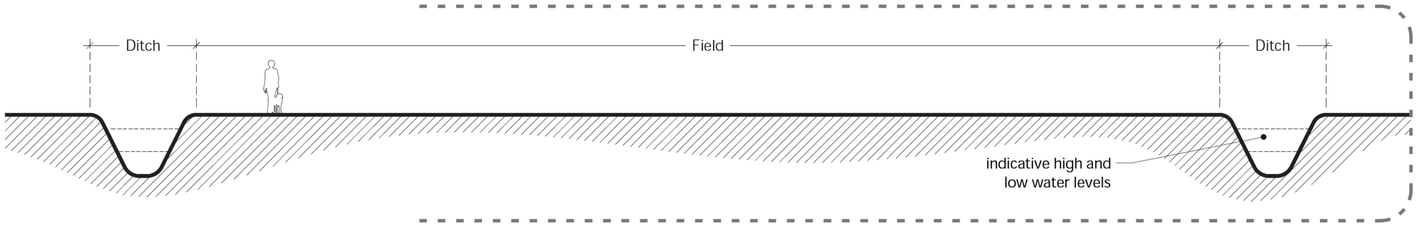

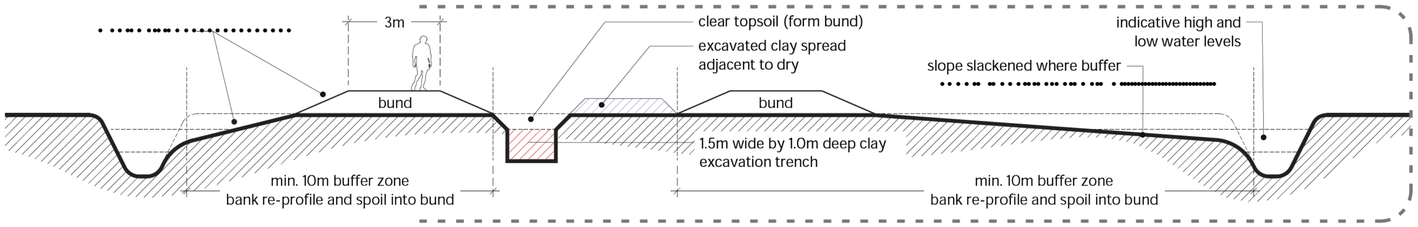

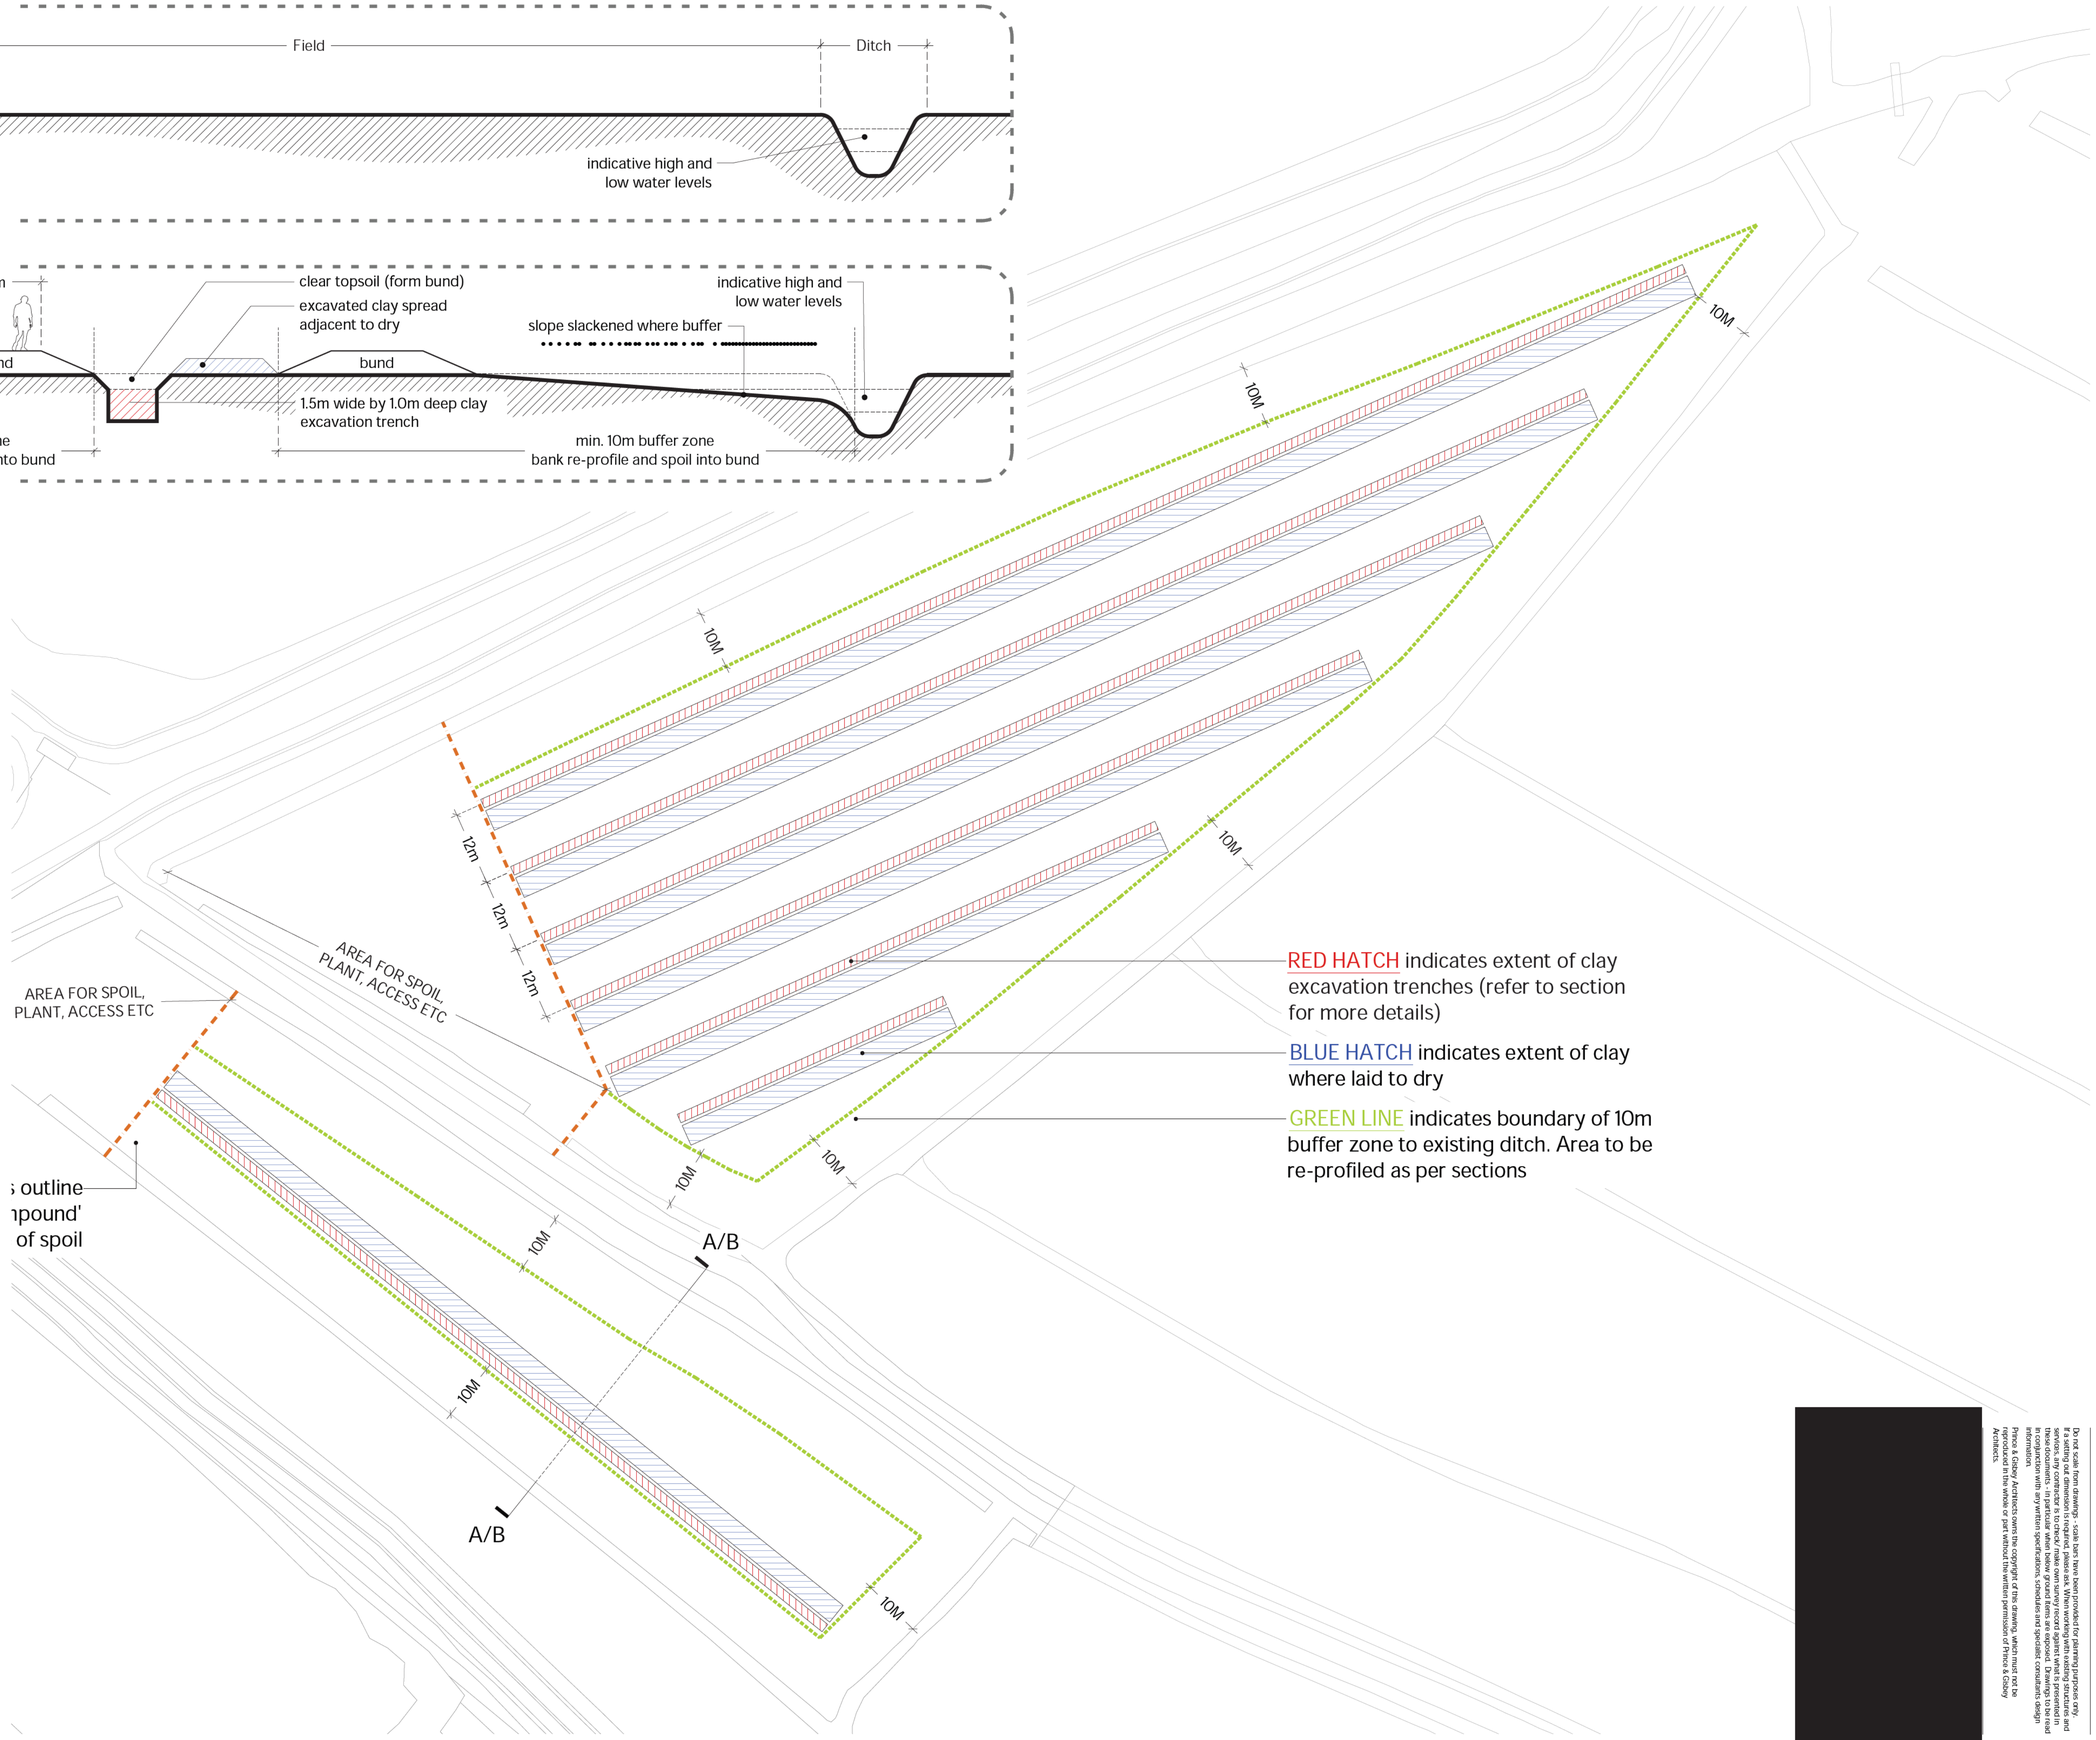

[redacted]

[redacted]

Do not scale from drawings - scale bars have been provided for planning purposes only. Do not scale from drawings - scale bars have been provided for planning purposes only. Contractors must check all dimensions on site before commencing work and services; any contractor is to check/ make own survey record against what is presented in these documents - in particular when below ground items are exposed. Drawings to be read in conjunction with any written specifications, schedules and specialist consultants design information.
Prince & Gibbey Architects owns the copyright of this drawing, which must not be reproduced in the whole or part without the written permission of Prince & Gibbey Architects.