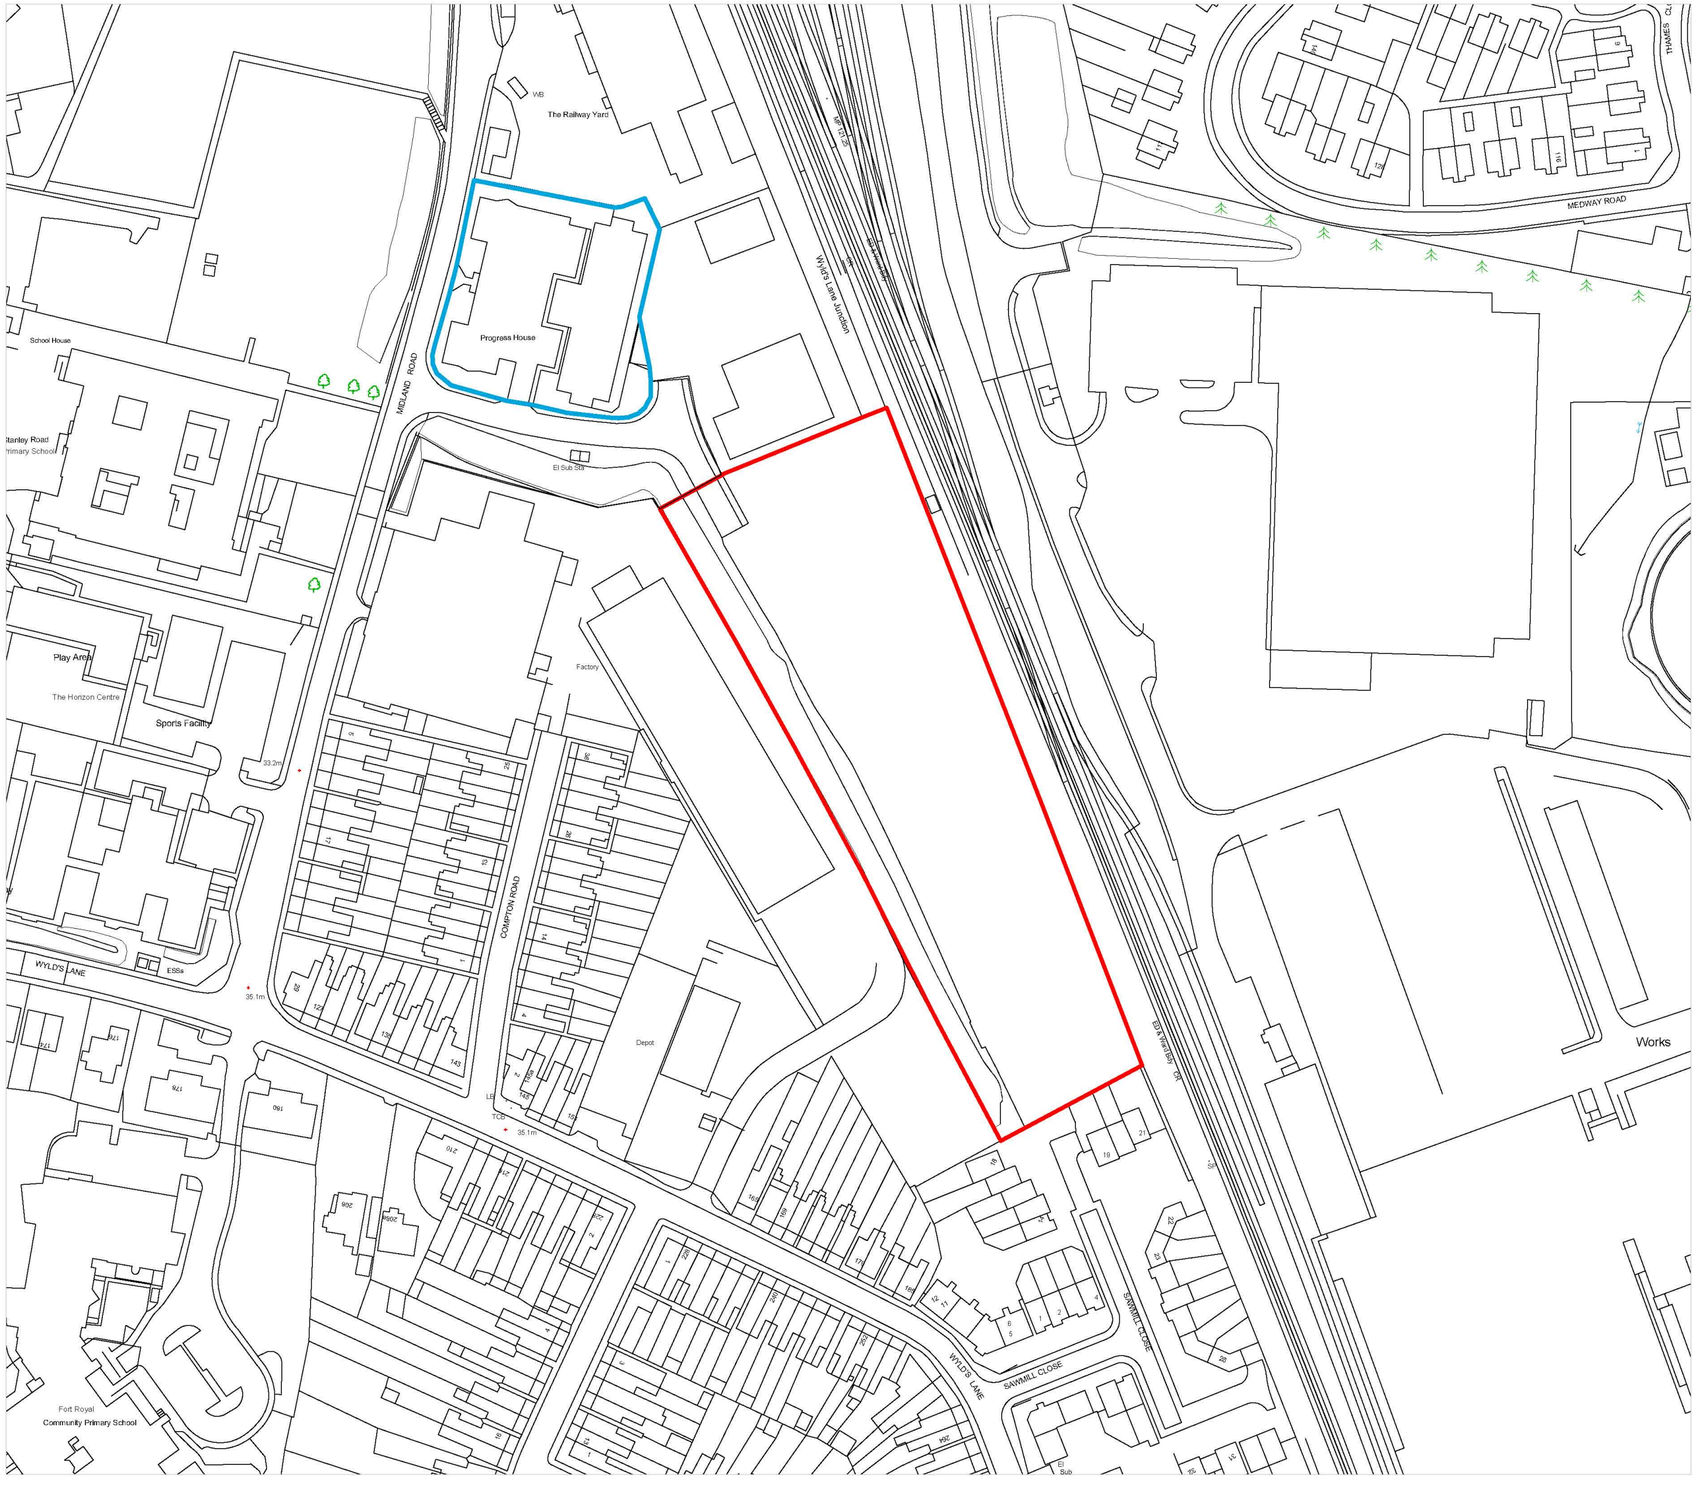

Site location plan 1:250 @ A2

Rev A: Planning issue 20.03.17

CLIENT: **Fortis Living**

PROJECT: **New office**

DWG TITLE: **Site location plan**

DATE:	**07.02.17**
DRAWN BY:	**ML**
SCALE:	**1:1250**
JOB NO:	**1632**
DWG NO:	**51**

Dimensions shown must be checked on site prior to manufacture by contractor. Drawing is not to be scaled from. Any discrepancy should be reported immediately to the designer. This drawing is not to be copied or disclosed to any third party without the consent of

LUCAS ARCHITECTS