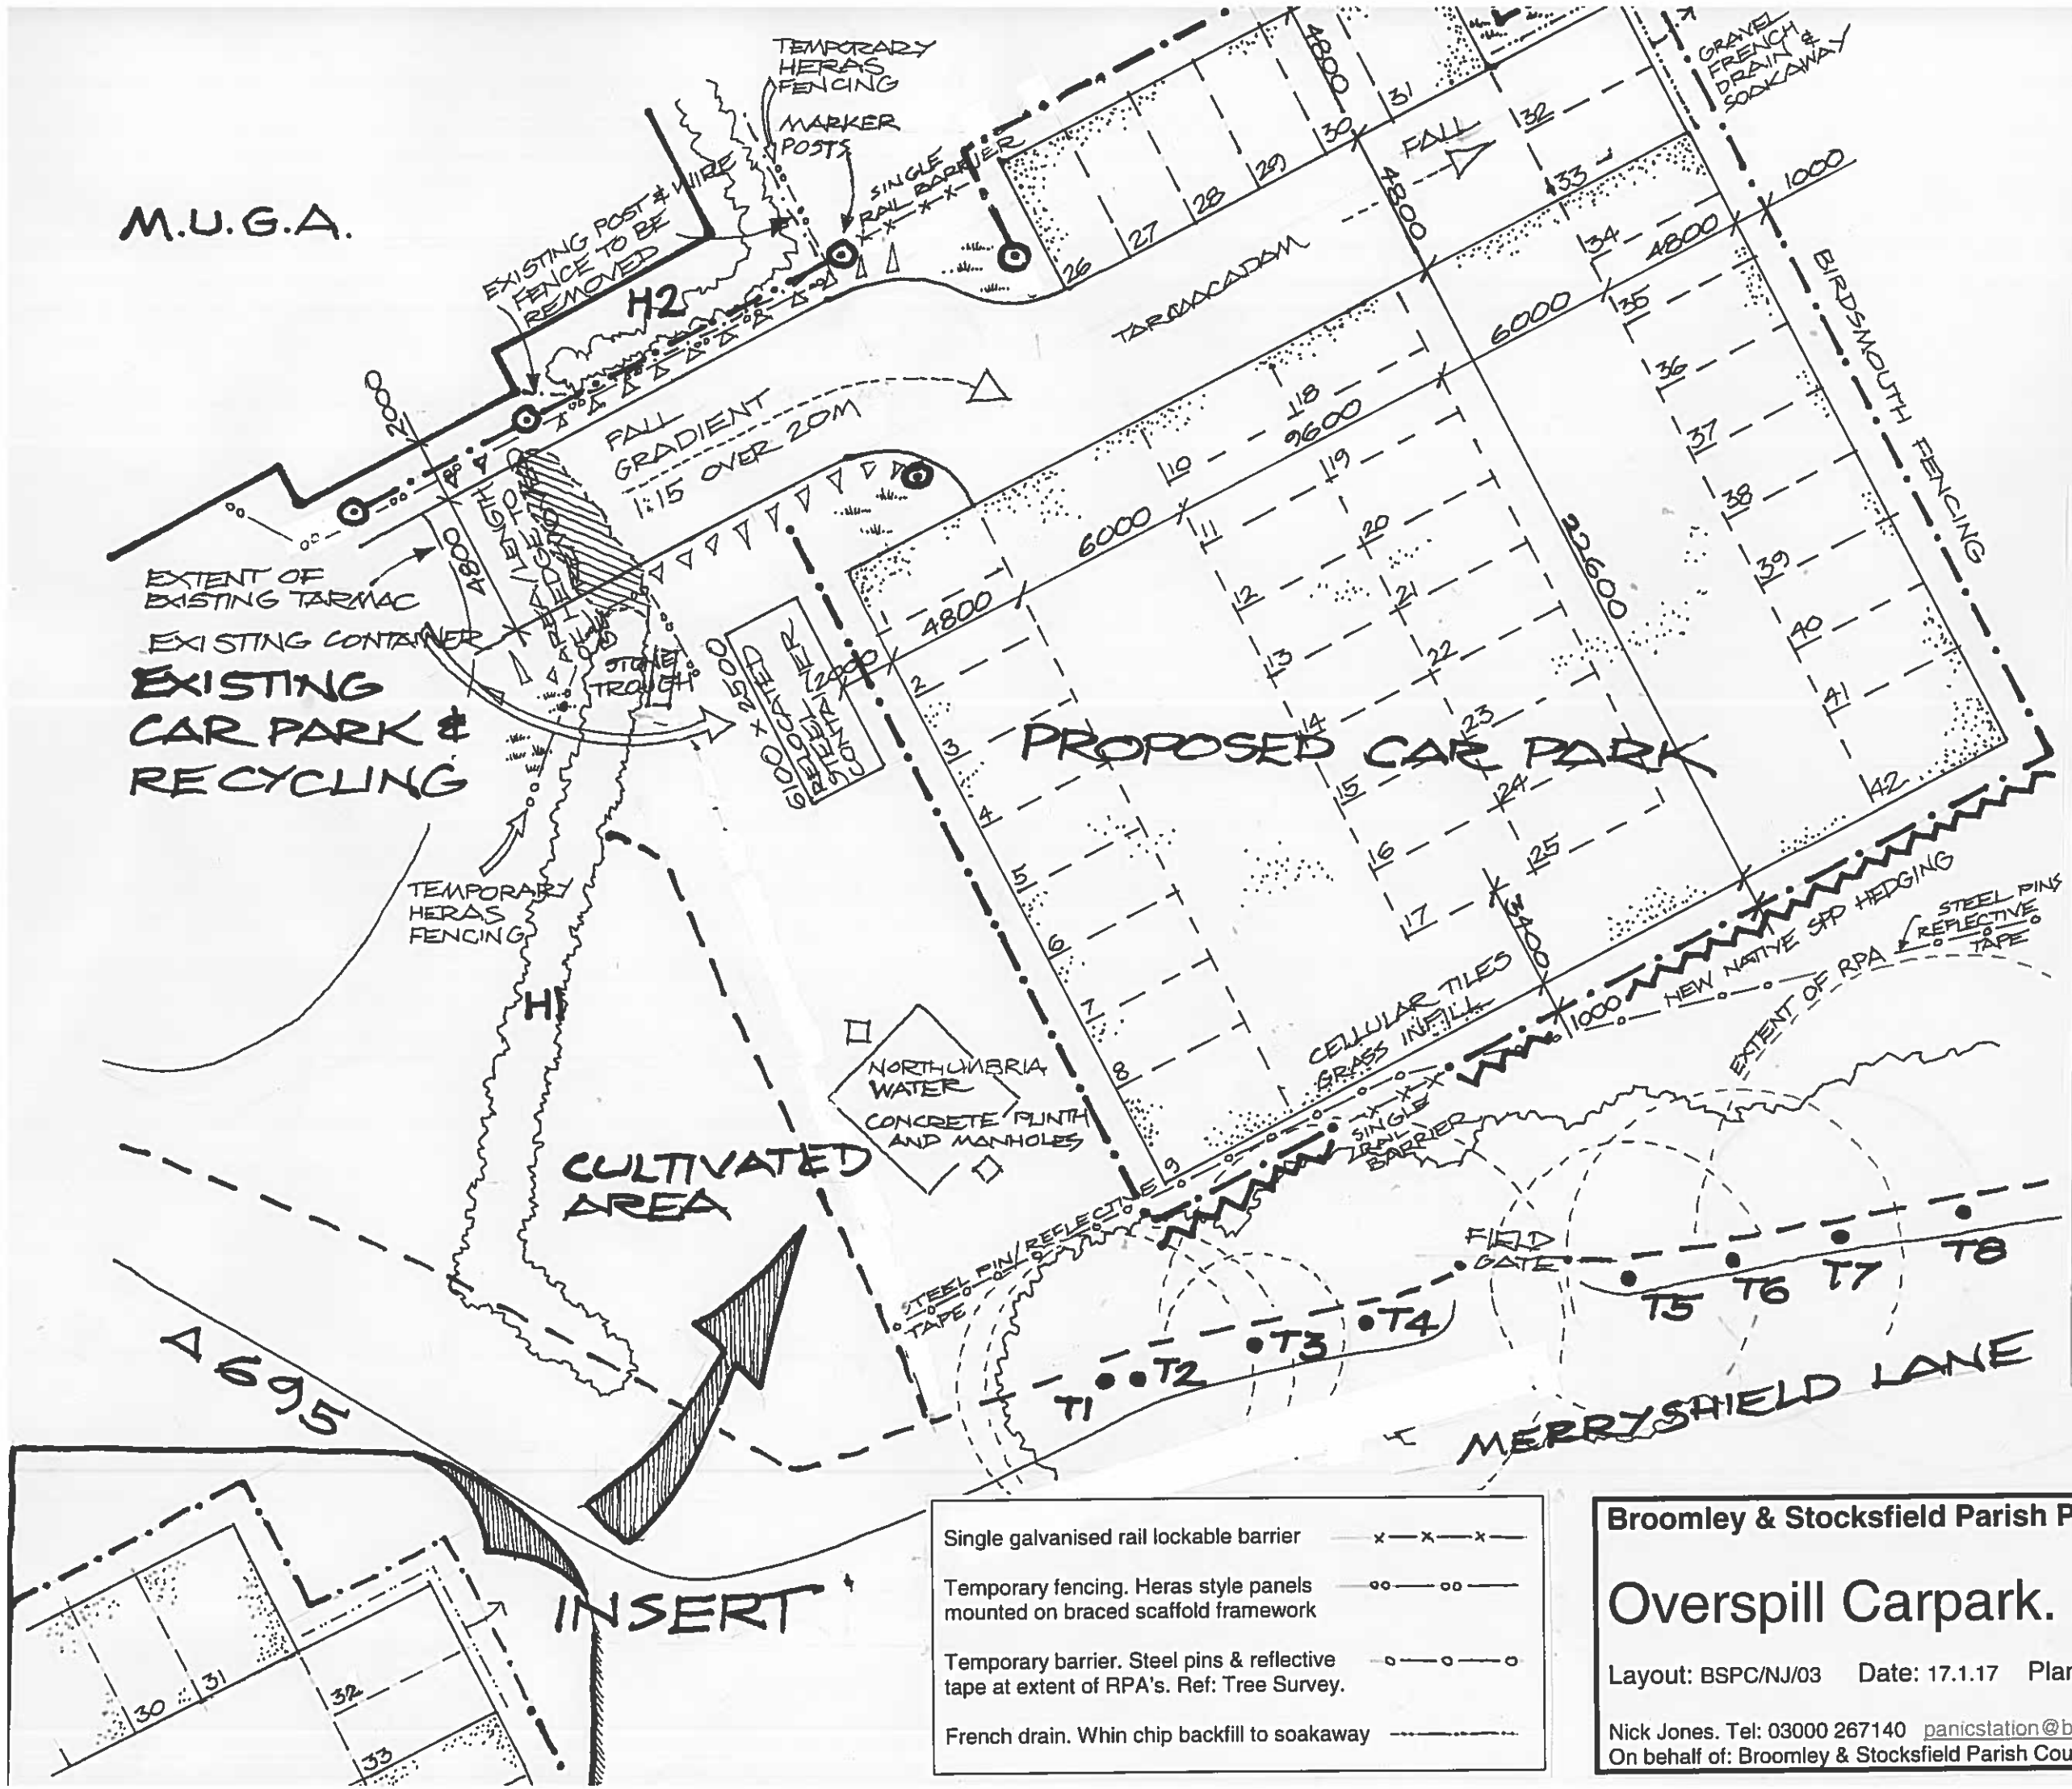

Carpark 780 m²

200mm MOT Type 3 granular sub base
60mm sand/ topsoil mix
Gridforce GF40 green recycled polyethylene 40mm deep, interlocking cellular tiles.
Gridforce yellow marker blocks to denote parking bays
Approved mix seeded topsoil backfill

Access road 100m²

300mm MOT Type 1 granular sub base.
100mm dense **bitmac** base course
40mm close graded bitmac wearing course
150 x50mm HPPC edging

Hedging

1+1yr b/root 60/90cm transplants.
5 per m. in low topsoil cam. Spirals and canes
100no Crataegus monogyna.
20no Corylus avellana
10no Prunus spinosa.
20no Viburnum opulus.

Birdsmouth fencing

1.2m tanalised s/w. Posts: Ex 1800 x150 x100mm. Rails: 1800 x100 x100mm.
Concrete footings
Galvanised caps and nails
Allow 600mm gaps between posts with rails finished flush at each corner

'KEEP CLEAR' in DOT approved road marker paint using approved stencil & applied to existing tarmac at proposed entrance

5no 1300mm flexible polyethylene black & white marker posts with red reflective panels

Approved ducts & draw strings for any future lighting bollard scheme to be laid at approved depth outside extent of tarmac and tiles

Single galvanised rail lockable barrier

Temporary fencing. Heras style panels mounted on braced scaffold framework

Temporary barrier. Steel pins & reflective tape at extent of RPA's. Ref: Tree Survey.

French drain. Whin chip backfill to soakaway

Broomley & Stocksfield Parish Playing Fields

Overspill Carpark. East Field. Stocksfield

N

Layout: BSPC/NJ/03 Date: 17.1.17 Planning Ref: Scale: 1:200 @A3

Nick Jones. Tel: 03000 267140 panicstation@btinternet.com
On behalf of: Broomley & Stocksfield Parish Council