0 100mm

RESIDUAL DESIGN HAZARDS

THE FOLLOWING HAS BEEN COLLECTED FROM THE PRE-CONSTRUCTION INFORMATION AND HIGHLIGHTS KNOWN RESIDUAL HAZARDS.

KEY Risk ref HS-# = HEALTH AND SAFETY RISK REFERENCE NUMBER
E-# = ENVIRONMENT RISK REFERENCE NUMBER

HS-01 - WORKING ADJACENT TO LIVE TRAFFIC

NOTES

1. DRAWING TO BE READ IN CONJUNCTION WITH
   1.1. HE570135-KIER-GEN-A303_MP67-DR-CB-0000 02
   1.2. HE570135-KIER-GEN-A303_MP67-DR-CB-0000 03
   1.3. HE570135-KIER-GEN-A303_MP67-DR-CB-0000 04

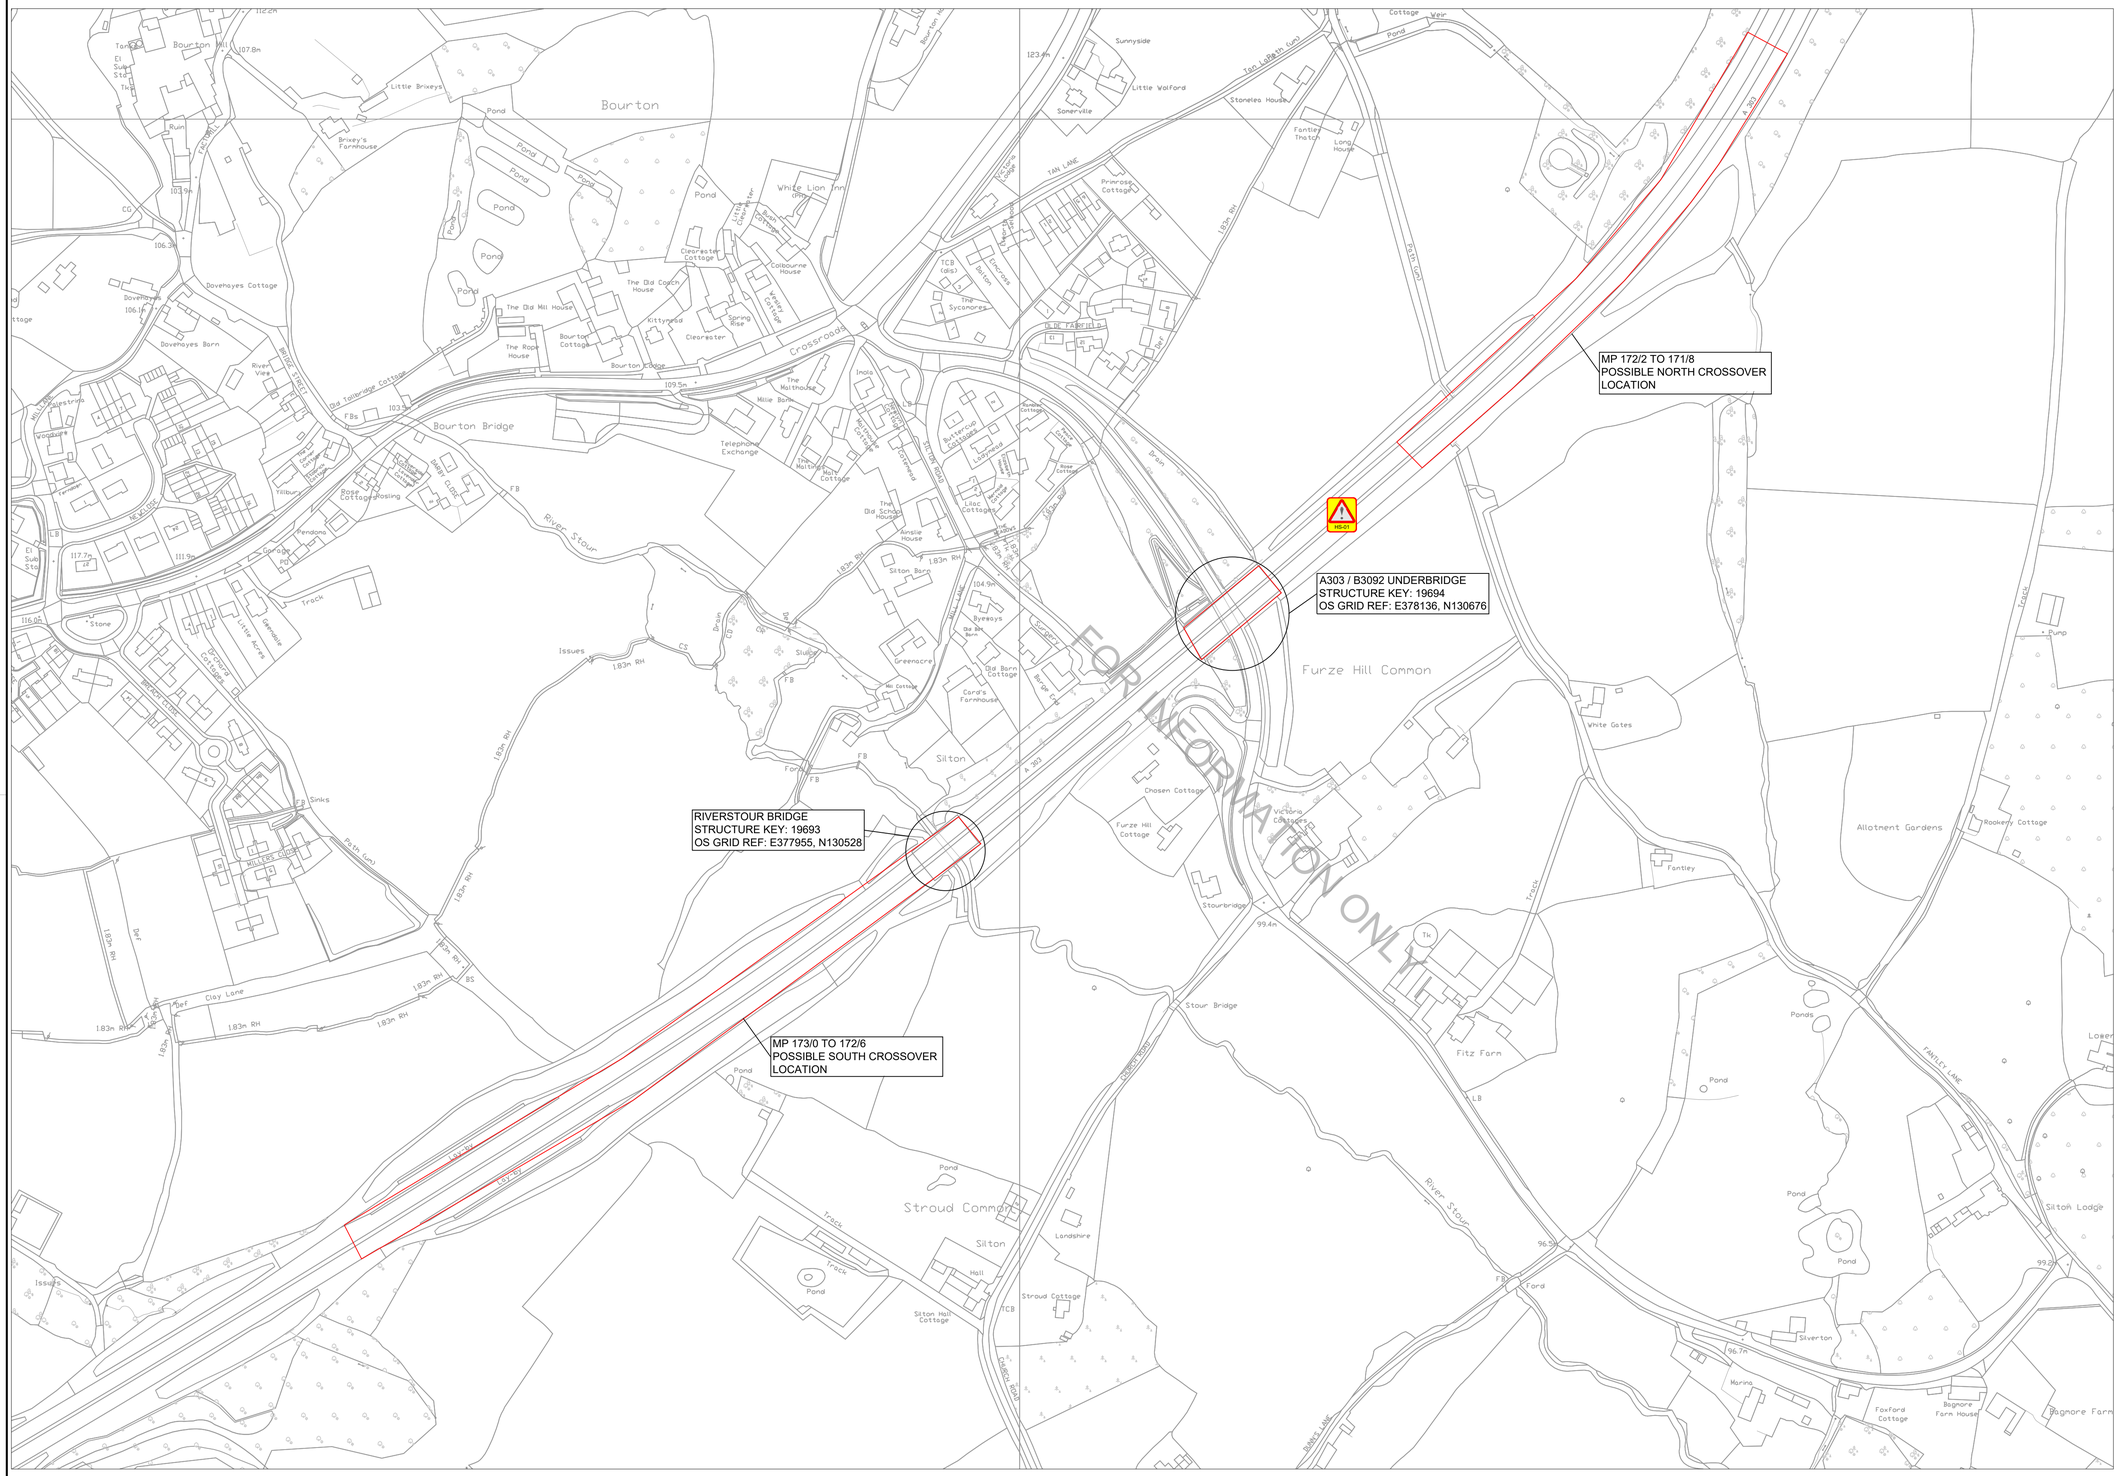

THIS MAP IS REPRODUCED FROM ORDNANCE SURVEY MATERIAL WITH THE PERMISSION OF ORDNANCE SURVEY ON BEHALF OF THE CONTROLLER OF HER MAJESTY'S STATIONERY OFFICE © CROWN COPYRIGHT. UNAUTHORISED REPRODUCTION INFRINGES CROWN COPYRIGHT AND MAY LEAD TO PROSECUTION OR CIVIL PROCEEDINGS. AL 100030649 2019

REV	DETAILS	CHKD	APPD	DATE
C1	ADDITIONAL LOCATIONS ADDED	PH	MZ	24-10-19

CLIENT: highways england

AGENT: KIER

SCHEME NAME: A303 67.0 B3092 UNDERBRIDGE

DRAWING TITLE: TSTC SURVEY LOCATION PLAN

DRAWN : TSB	SCALE : AS STATED	DRAWING STATUS
DESIGN : PH	DIMENSIONS : AS STATED	WORK IN PROGRESS
CHKD : MZ	ORIG DWG SIZE: A1	PRELIMINARY DRAWING
APPD : MZ	COPYRIGHT© KIER	EXTERNAL ISSUE ✓
DATE : 24/05/2019		AS-BUILT
SUITABILITY: D2	FOR TENDER	

DRAWING NUMBER
PROJECT | ORIGINATOR | VOLUME
HE570135 – KIER – GEN
A303_MP67.0 – DR – CB – 0000 01
LOCATION | TYPE | ROLE | NUMBER

SCHEME REFERENCE No. 570135

REVISION C 1

File ref - w:\highways\kier highways ds\structure team\swdsc\09 vm schemes\13 scheme preparation\19694 a303, 67.0 b3092 under bridge\2. tstc document\drawings\he570135-kier-gen-a303_mp67-dr-cb-0000 01 - c1.dwg Plotted 24.10.2019 by TEJINDER.BHAKAR